FINAL SURVEY	BY	DATE
SURVEYED		
PLOTTED		
TEMPLATE		
NOTE BOOK		
AREAS		
NO.	AREAS CHECKED	

ORIGINAL SURVEY	BY	DATE
SURVEYED	CHAMLIN & ASSOCIATES	01/09
PLOTTED	LAG	03/09
TEMPLATE	JKC	03/09
NOTE BOOK	---	03/09
AREAS	---	03/09
NO.	AREAS CHECKED	

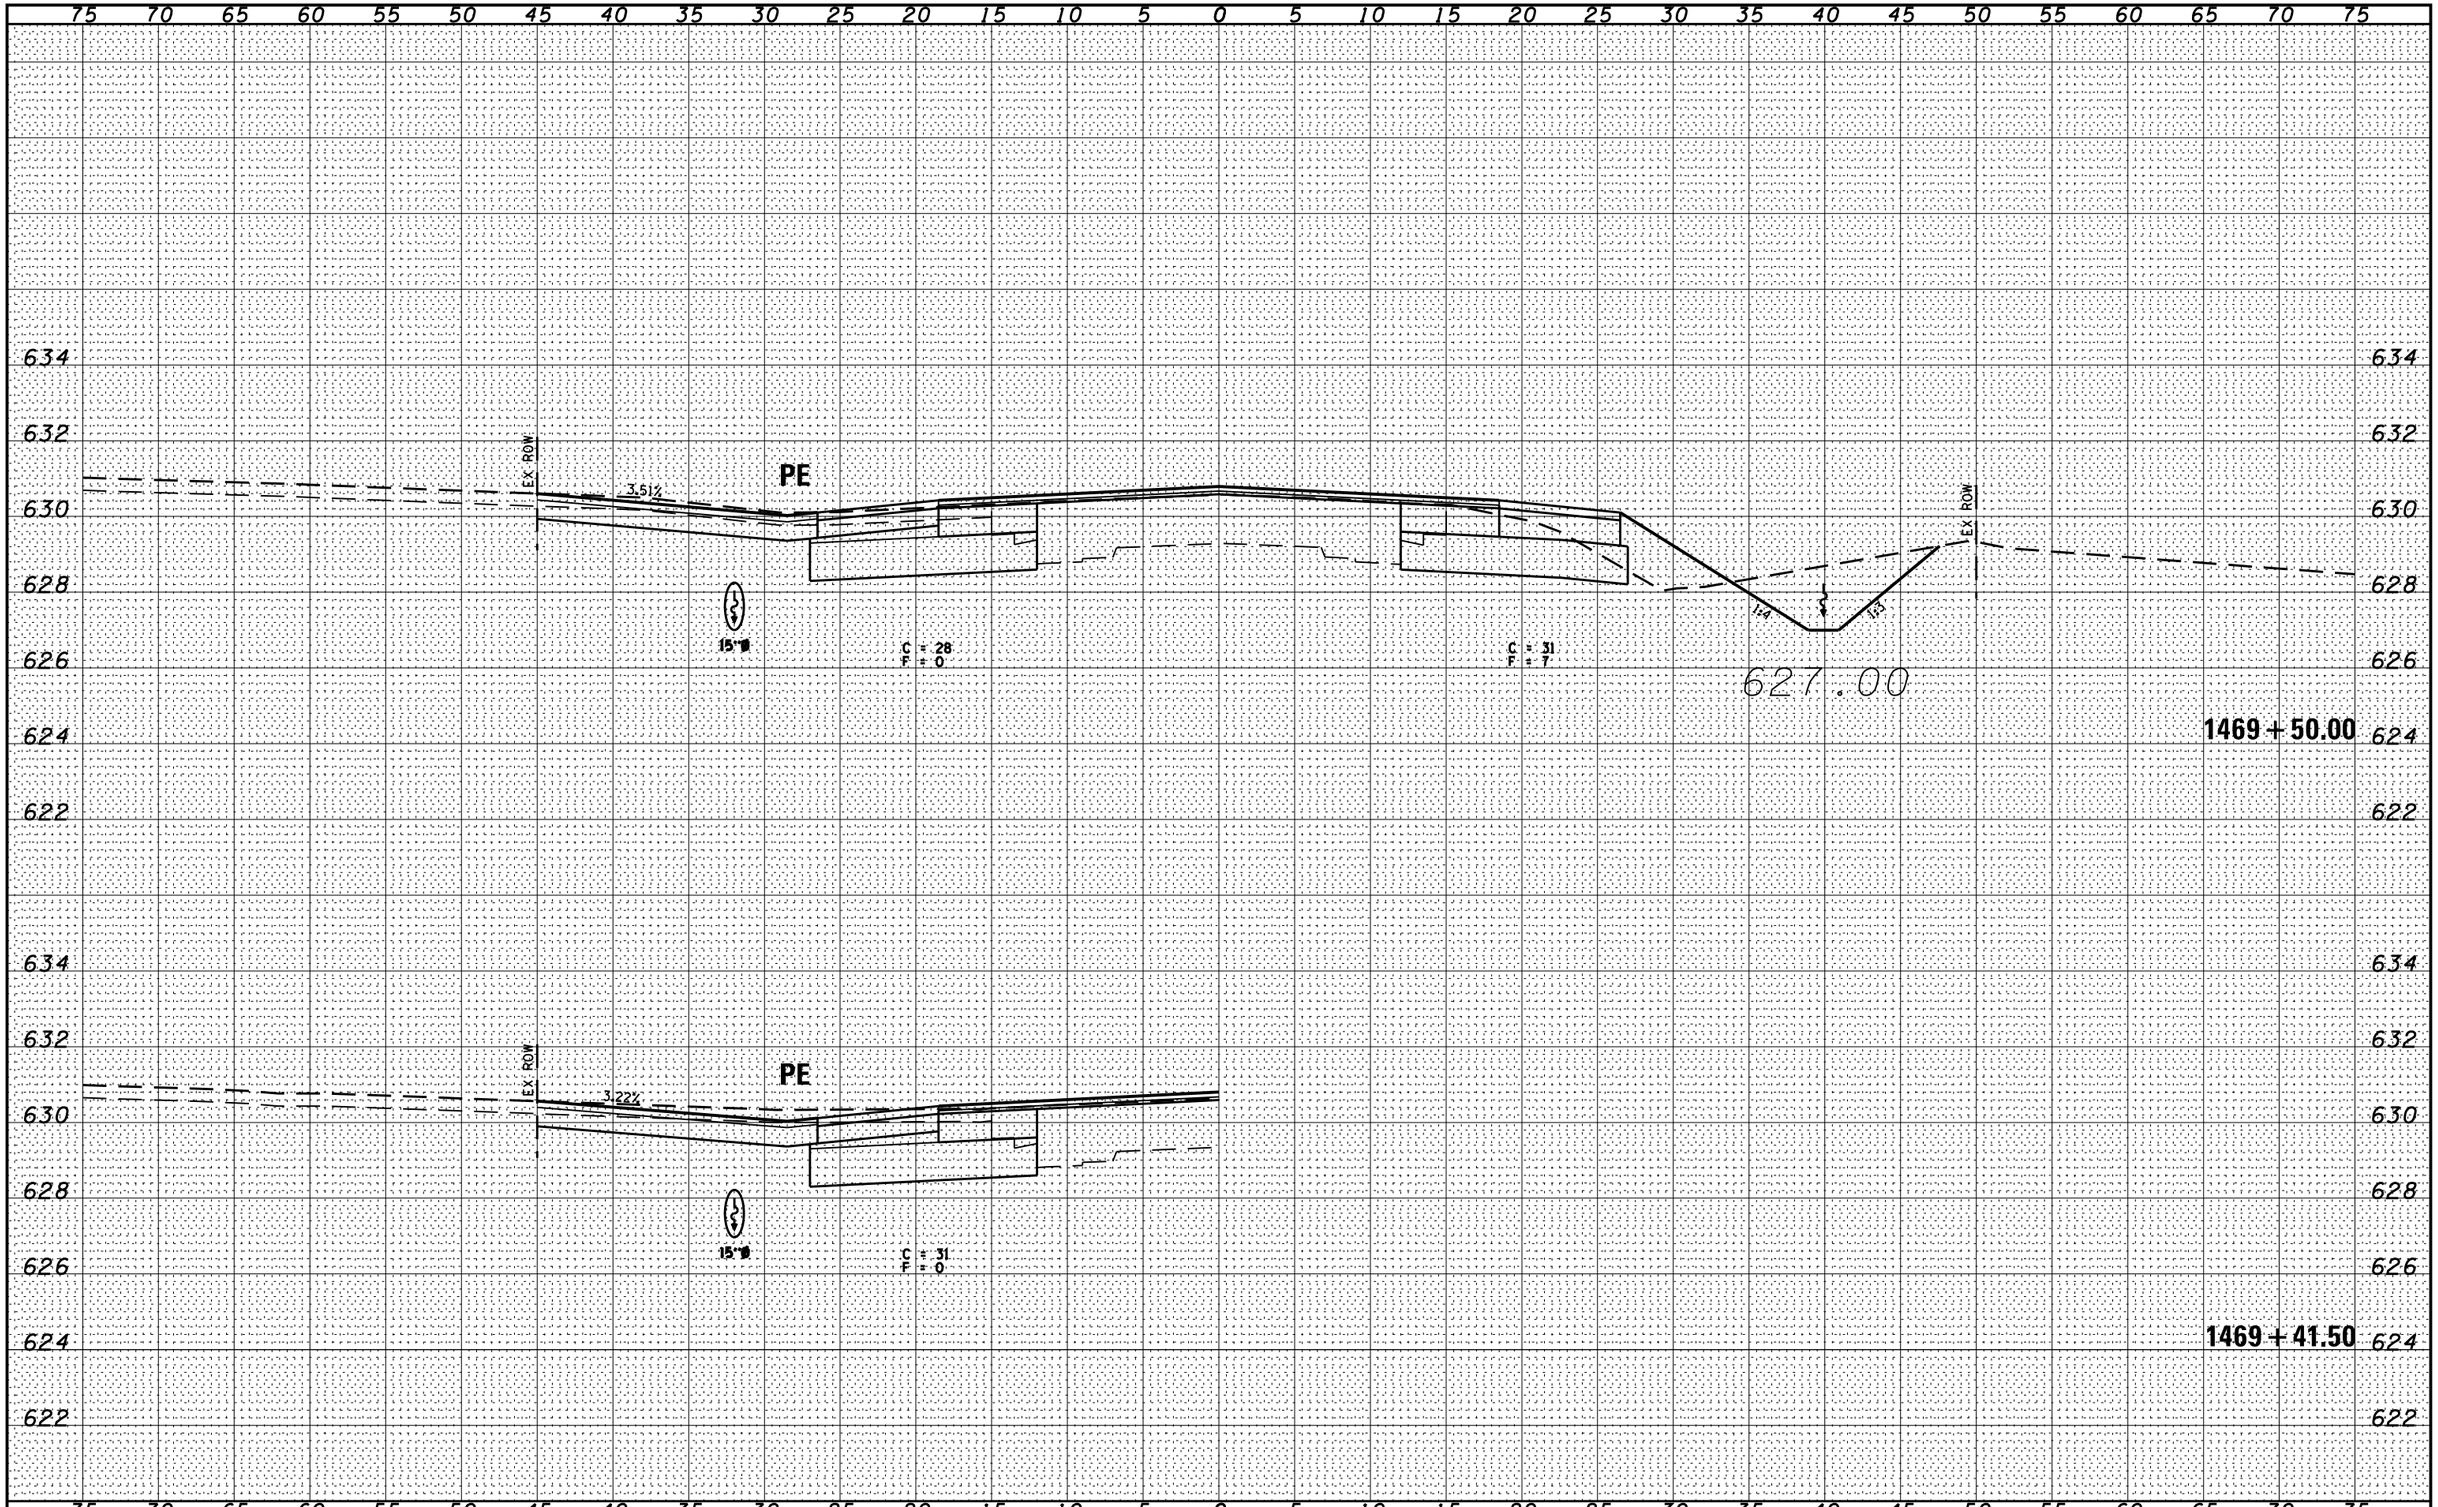

FILE NAME =	USER NAME = ---	DESIGNED -	REVISED -
D366905-SHT-XSSHT-IL17.DGN		DRAWN - LAG	REVISED -
	PLOT SCALE = 1'=5'	CHECKED - JKC	REVISED -
	PLOT DATE = 07/13	DATE - 07/13	REVISED -

STATE OF ILLINOIS
DEPARTMENT OF TRANSPORTATION

CROSS SECTIONS – IL 17

SCALE: 1"=5' | SHEET OF SHEETS | STA. 1469+41.50 TO STA. 1469+50.00

F.A.P. RTE.	SECTION	COUNTY	TOTAL SHEETS	SHEET NO.
41	(11)W&RS-1	KANKAKEE	450	408
		CONTRACT NO. 66905		
	ILLINOIS	FED. AID PROJECT		