FINAL SURVEY	BY	DATE
SURVEYED		
PLOTTED		
TEMPLATE		
NOTE BOOK		
AREAS		
NO.	AREAS CHECKED	

ORIGINAL SURVEY	BY	DATE
SURVEYED	CHAMLIN & ASSOCIATES	01/09
PLOTTED	LAG	03/09
TEMPLATE	JKC	03/09
NOTE BOOK	---	03/09
AREAS	---	03/09
NO.	AREAS CHECKED	

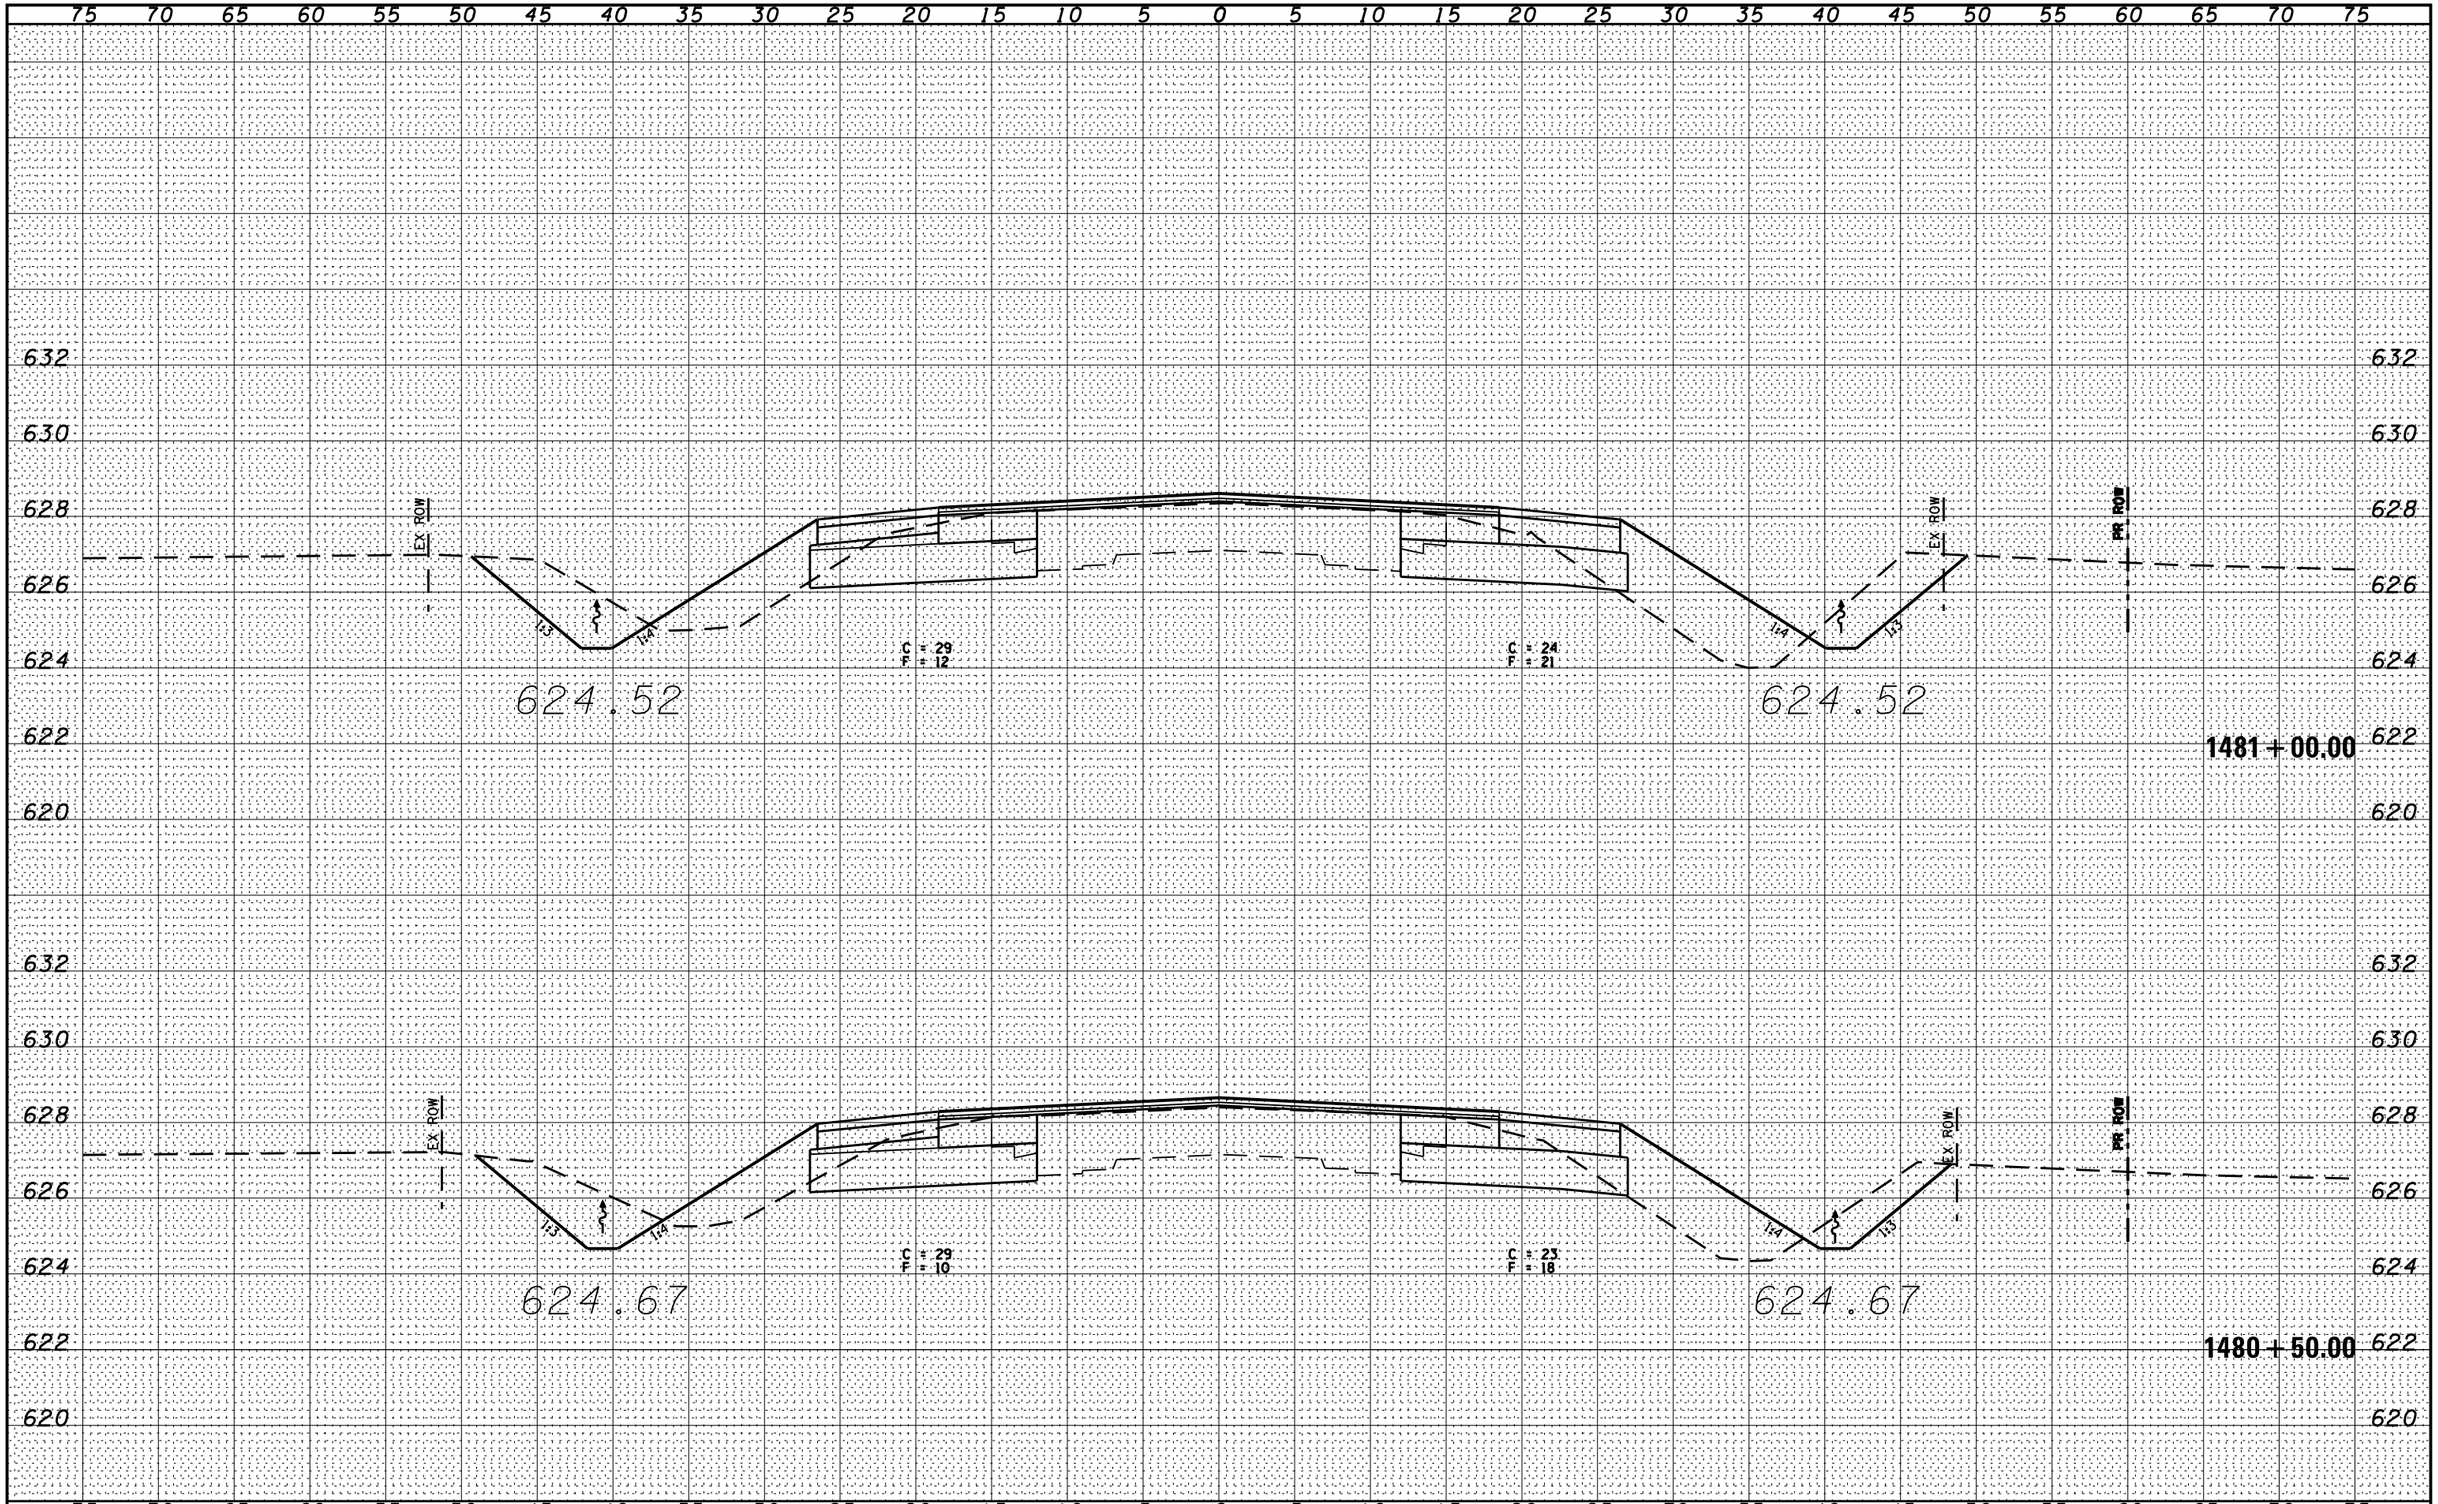

FILE NAME = D366905-SHT-XSSHT-IL17.DGN	USER NAME = ---	DESIGNED -	REVISED -	STATE OF ILLINOIS DEPARTMENT OF TRANSPORTATION	CROSS SECTIONS – IL 17
		DRAWN - LAG	REVISED -		
	PLOT SCALE = 1'=5'	CHECKED - JKC	REVISED -		
	PLOT DATE = 07/13	DATE - 07/13	REVISED -		SCALE: 1"=5' SHEET OF SHEETS STA. 1480+50.00 TO STA. 1481+00.00

F.A.P. RTE.	SECTION	COUNTY	TOTAL SHEETS	SHEET NO.
41	(11)W&RS-1	KANKAKEE	450	421
		CONTRACT NO. 66905		
	ILLINOIS FED. AID PROJECT			