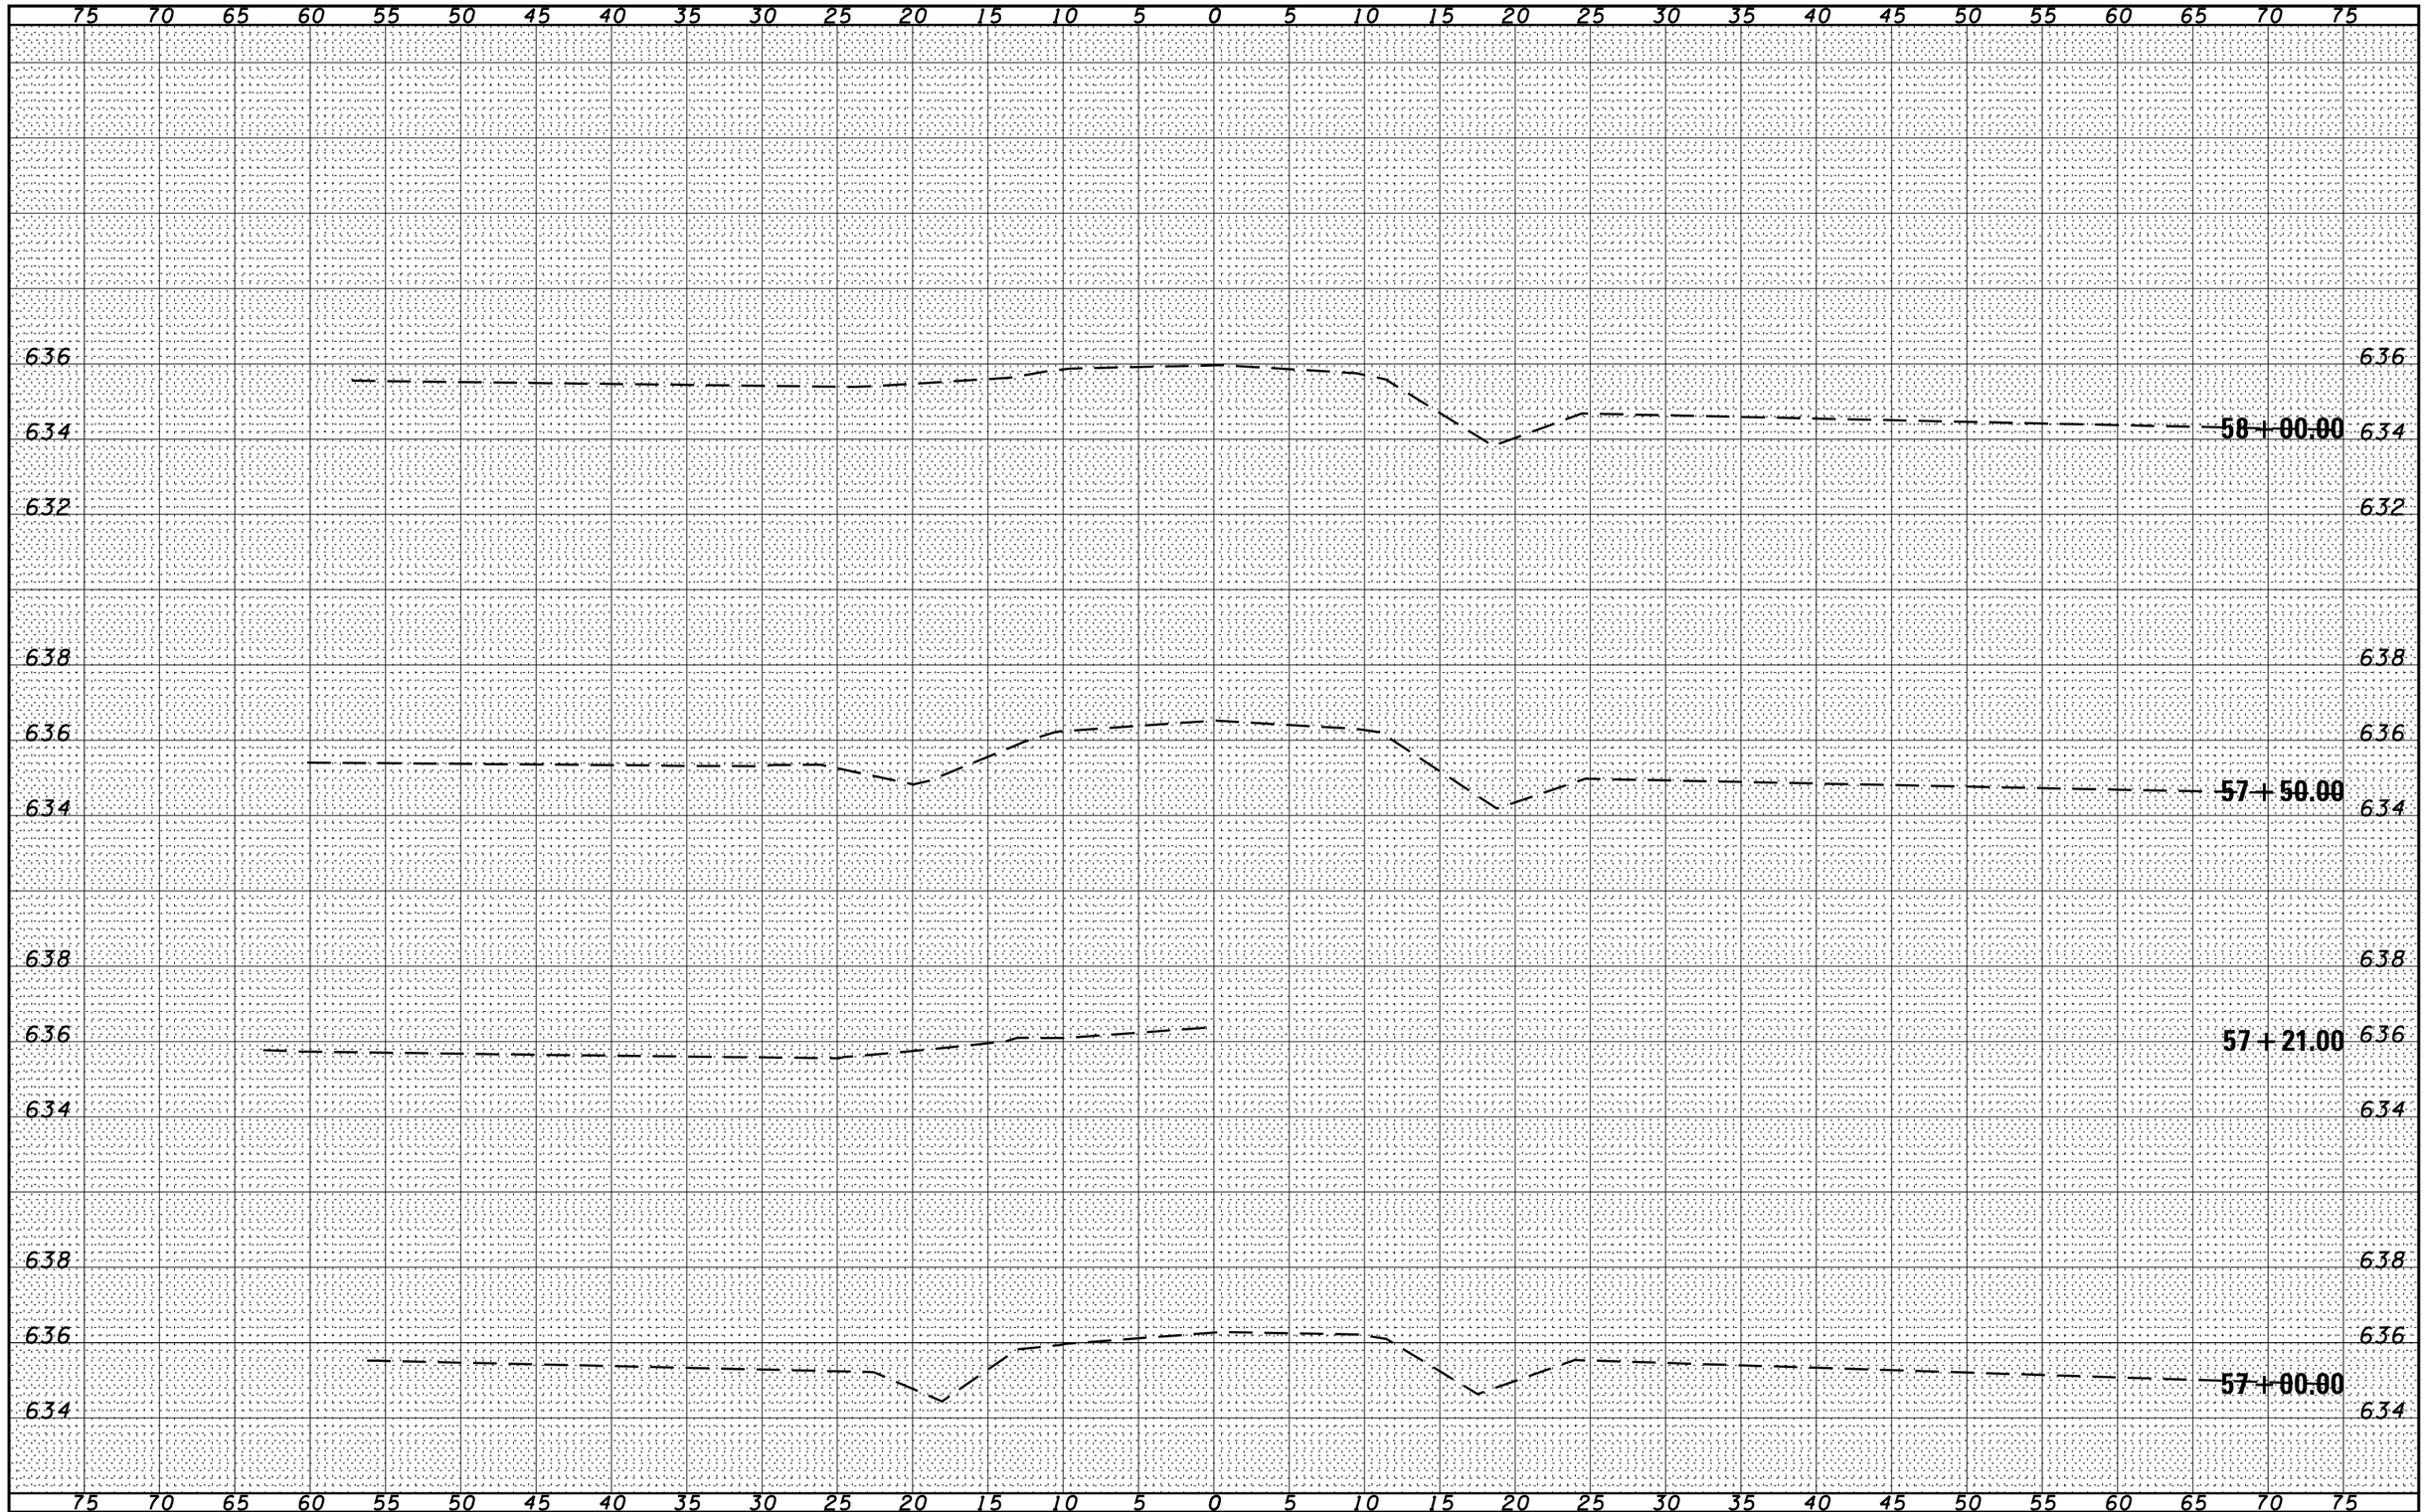

FINAL SURVEY		BY	DATE
NOTE BOOK	SURVEYED		
NO.	PLOTTED		
	TEMPLATE		
	AREAS		
	AREAS CHECKED		

ORIGINAL SURVEY		BY	DATE
NOTE BOOK	SURVEYED	CHAMLIN & ASSOCIATES	01/09
NO.	PLOTTED	LAG	03/09
	TEMPLATE	JKC	03/09
	AREAS	---	03/09
	AREAS CHECKED		03/09

FILE NAME = D366905-SHT-XSSHT-S4000.DGN	USER NAME = ---	DESIGNED -	REVISED -
		DRAWN - LAG	REVISED -
	PLOT SCALE = 1'=5'	CHECKED - JKC	REVISED -
	PLOT DATE = 07/13	DATE - 07/13	REVISED -

STATE OF ILLINOIS
DEPARTMENT OF TRANSPORTATION

CROSS SECTIONS – S4000W ROAD

SCALE: 1"=5' | SHEET OF SHEETS | STA. 57+00.00 | TO STA. 58+00.00

F.A.P. RTE.	SECTION	COUNTY	TOTAL SHEETS	SHEET NO.
41	(11)W&RS-1	KANKAKEE	450	439
		CONTRACT NO. 66905		
	ILLINOIS FED. AID PROJECT			