FINAL SURVEY	NOTE BOOK	NO.
SURVEYED		BY
PLOTTED		
TEMPLATE		
AREAS		
AREAS CHECKED		DATE

ORIGINAL SURVEY	NOTE BOOK	NO.	BY	DATE
SURVEYED			CHAMLIN & ASSOCIATES	01/09
PLOTTED			LAG	03/09
TEMPLATE			JKC	03/09
AREAS			---	03/09
AREAS CHECKED			---	03/09

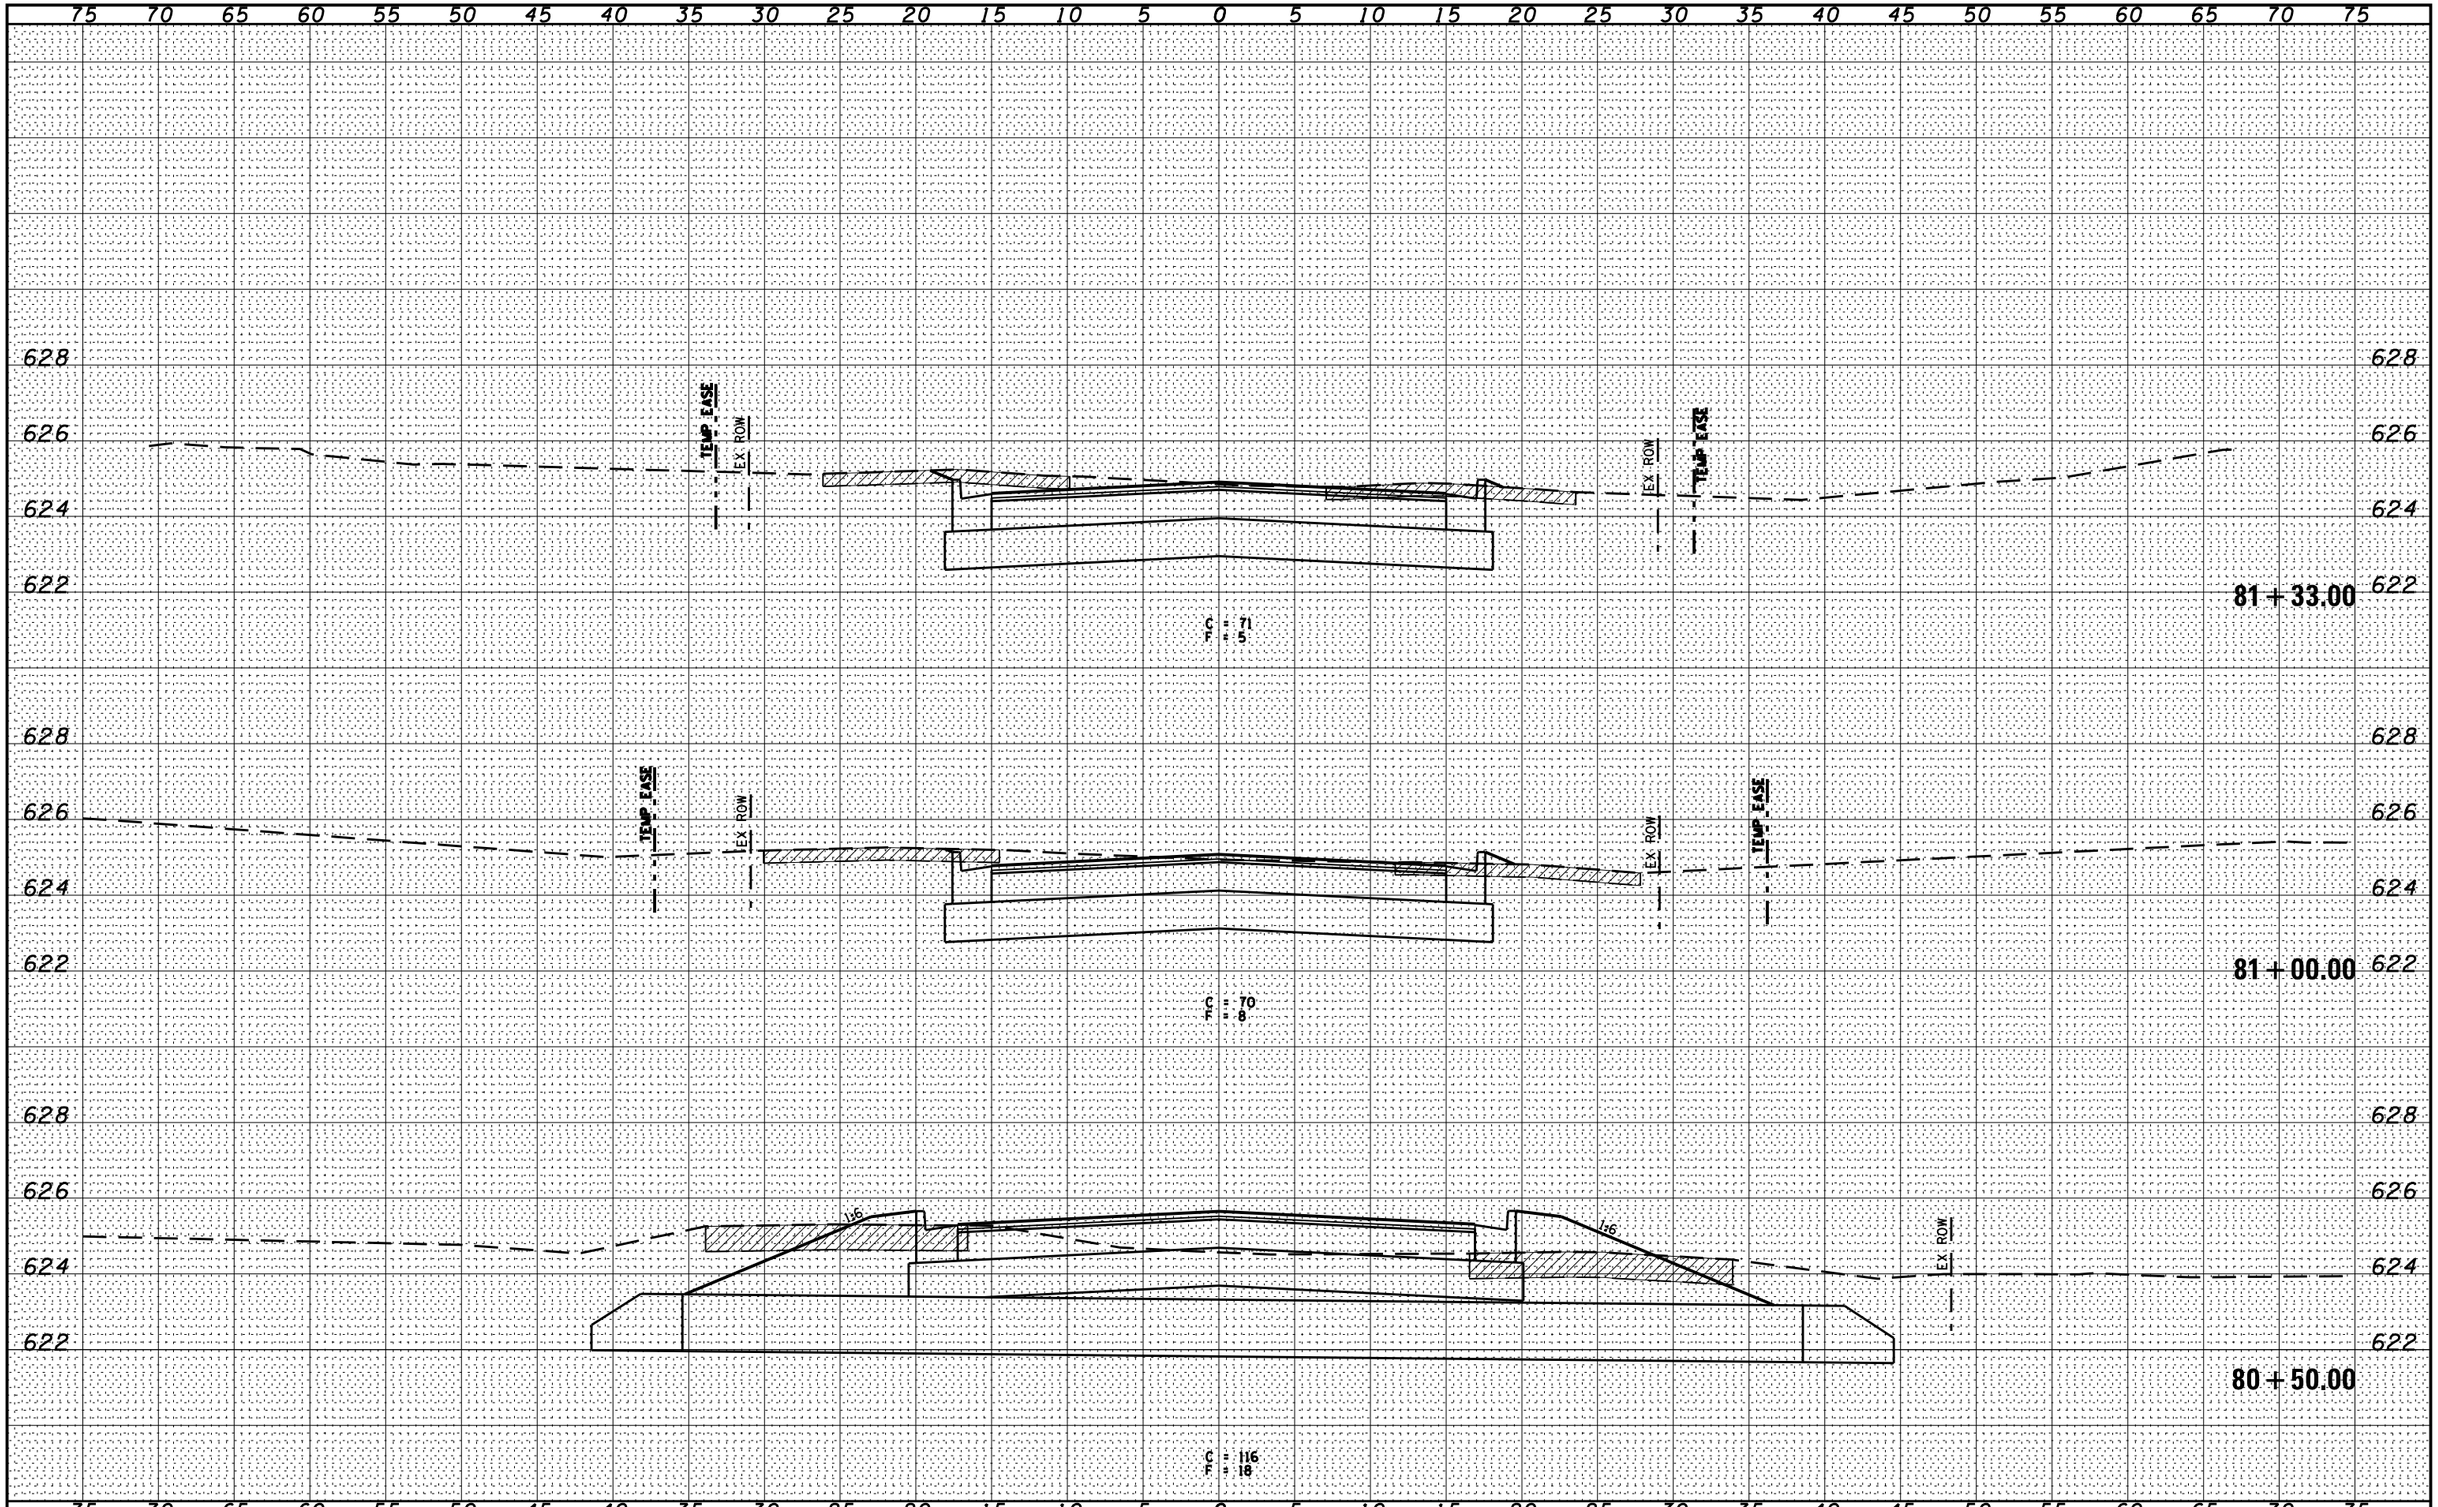

FILE NAME = D366905-SHT-XSSHT-N3290.DGN	USER NAME = ---	DESIGNED -	REVISED -
		DRAWN - LAG	REVISED -
	PLOT SCALE = 1"=5'	CHECKED - JKC	REVISED -
	PLOT DATE = 07/13	DATE - 07/13	REVISED -

STATE OF ILLINOIS
DEPARTMENT OF TRANSPORTATION

CROSS SECTIONS – N3290W ROAD

SCALE: 1"=5' | SHEET OF SHEETS | STA. 80+50.00 TO STA. 81+33.00

F.A.P. RTE.	SECTION	COUNTY	TOTAL SHEETS	SHEET NO.
41	(11)W&RS-1	KANKAKEE	450	442
		CONTRACT NO. 66905		
		ILLINOIS FED. AID PROJECT		