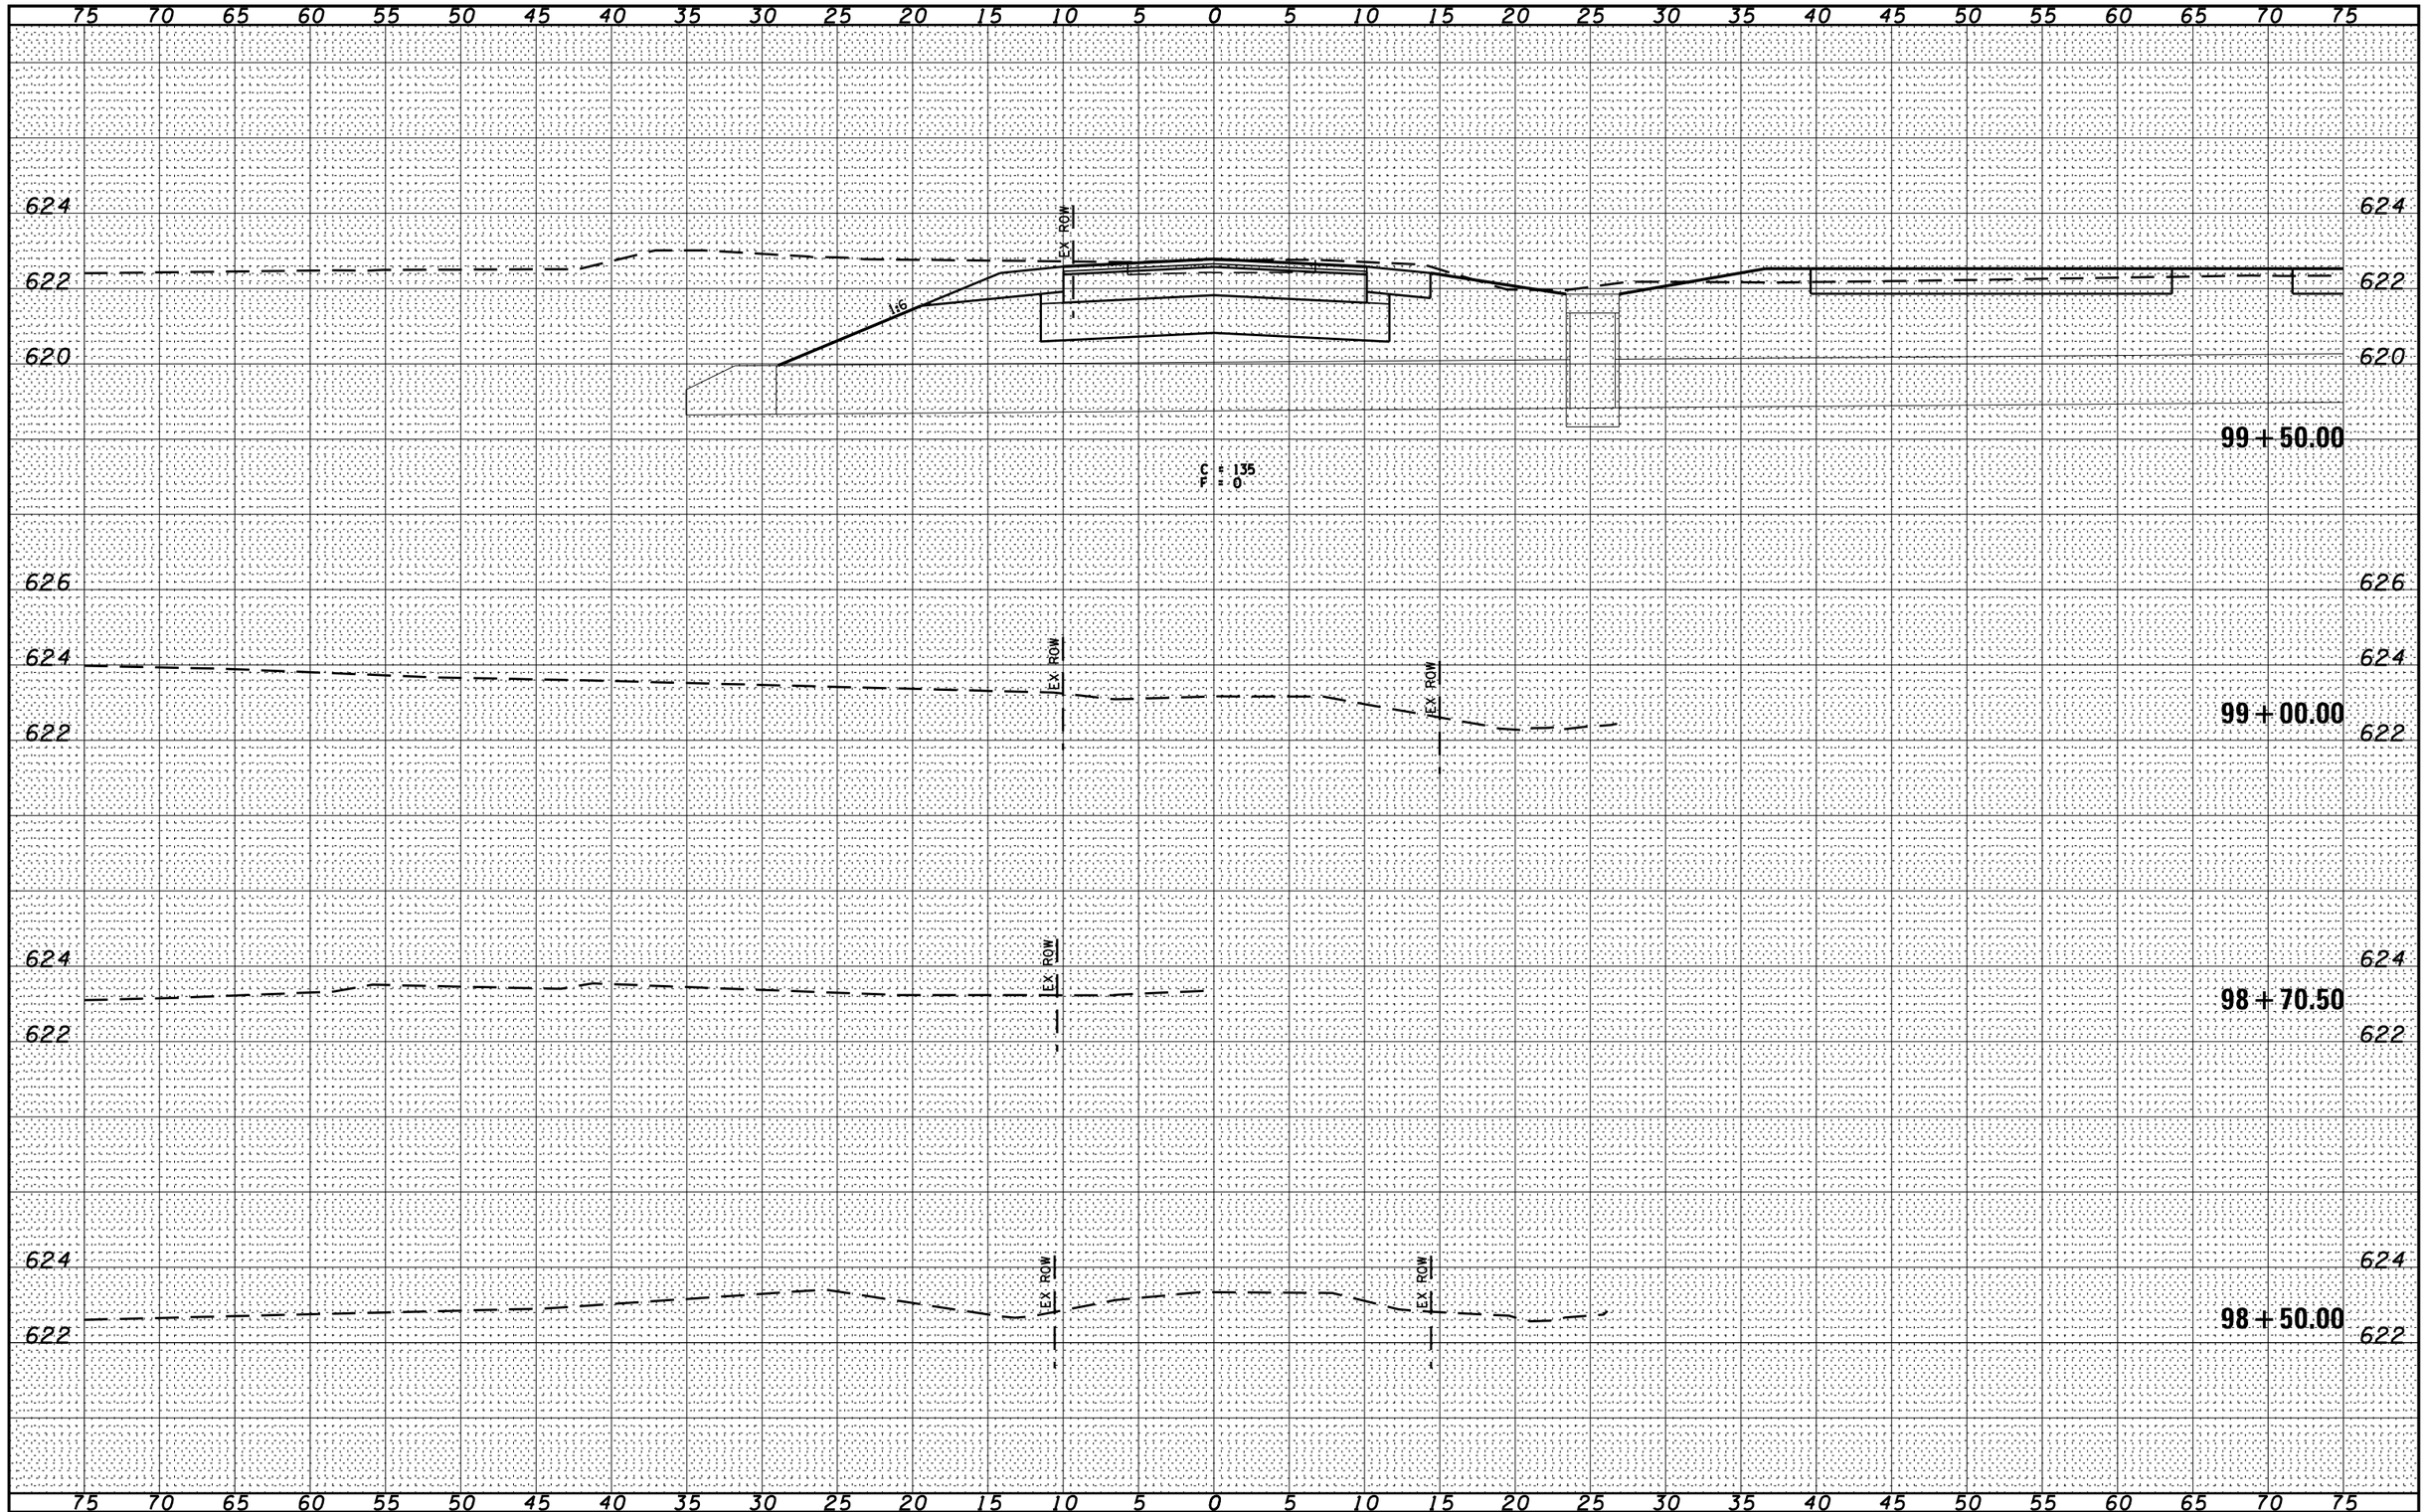

FINAL SURVEY	
NOTE BOOK	
NO.	

	BY	DATE
SURVEYED		
PLOTTED		
TEMPLATE		
AREAS		
AREAS CHECKED		

ORIGINAL SURVEY		BY	DATE
	SURVEYED	CHAMLIN & ASSOCIATES	01/09
	PLOTTED	LAG	03/09
NOTE BOOK	TEMPLATE	JKC	03/09
	AREAS		03/09
NO.	AREAS CHECKED	---	03/09

FILE NAME = D366905-SHT-XSSHT-S3120.DGN	USER NAME = ---	DESIGNED -	REVISED -
		DRAWN - LAG	REVISED -
	PLOT SCALE = 1"=5'	CHECKED - JKC	REVISED -
	PLOT DATE = 07/13	DATE - 07/13	REVISED -

STATE OF ILLINOIS
DEPARTMENT OF TRANSPORTATION

CROSS SECTIONS – S3120W ROAD

SCALE: 1"=5' | SHEET OF SHEETS | STA. 99+50.00 | TO STA. 99+50.00

F.A.P. RTE.	SECTION	COUNTY	TOTAL SHEETS	SHEET NO.
41	(1)W&RS-1	KANKAKEE	450	447
		CONTRACT NO. 66905		
	ILLINOIS FED. AID PROJECT			