F.A.P. RTE.	SECTION	COUNTY	TOTAL SHEETS	SHEET NO.
668	28R-1	SANGAMON	354	67
STA. 5+705.000		TO STA. 5+880.000		
FED. ROAD DIST. NO.		ILLINOIS	FED. AID PROJECT	

CONTRACT NO. 72501

BM TJM SR #2 CHSLD 'X' IN TOP BOLT OF THE SW GUARDPOST OF THE ROLAND MACHINERY SIGN ON THE EAST SIDE OF DIRKSEN PKWY STA. 5+761.11, 15.97m RT. ELEV 181.626m

FINAL SURVEY	BY	DATE
SURVEYED		
PLOTTED		
NOTE BOOK		
TEMPLATE		
AREAS		
AREAS CHECKED		
NO.		

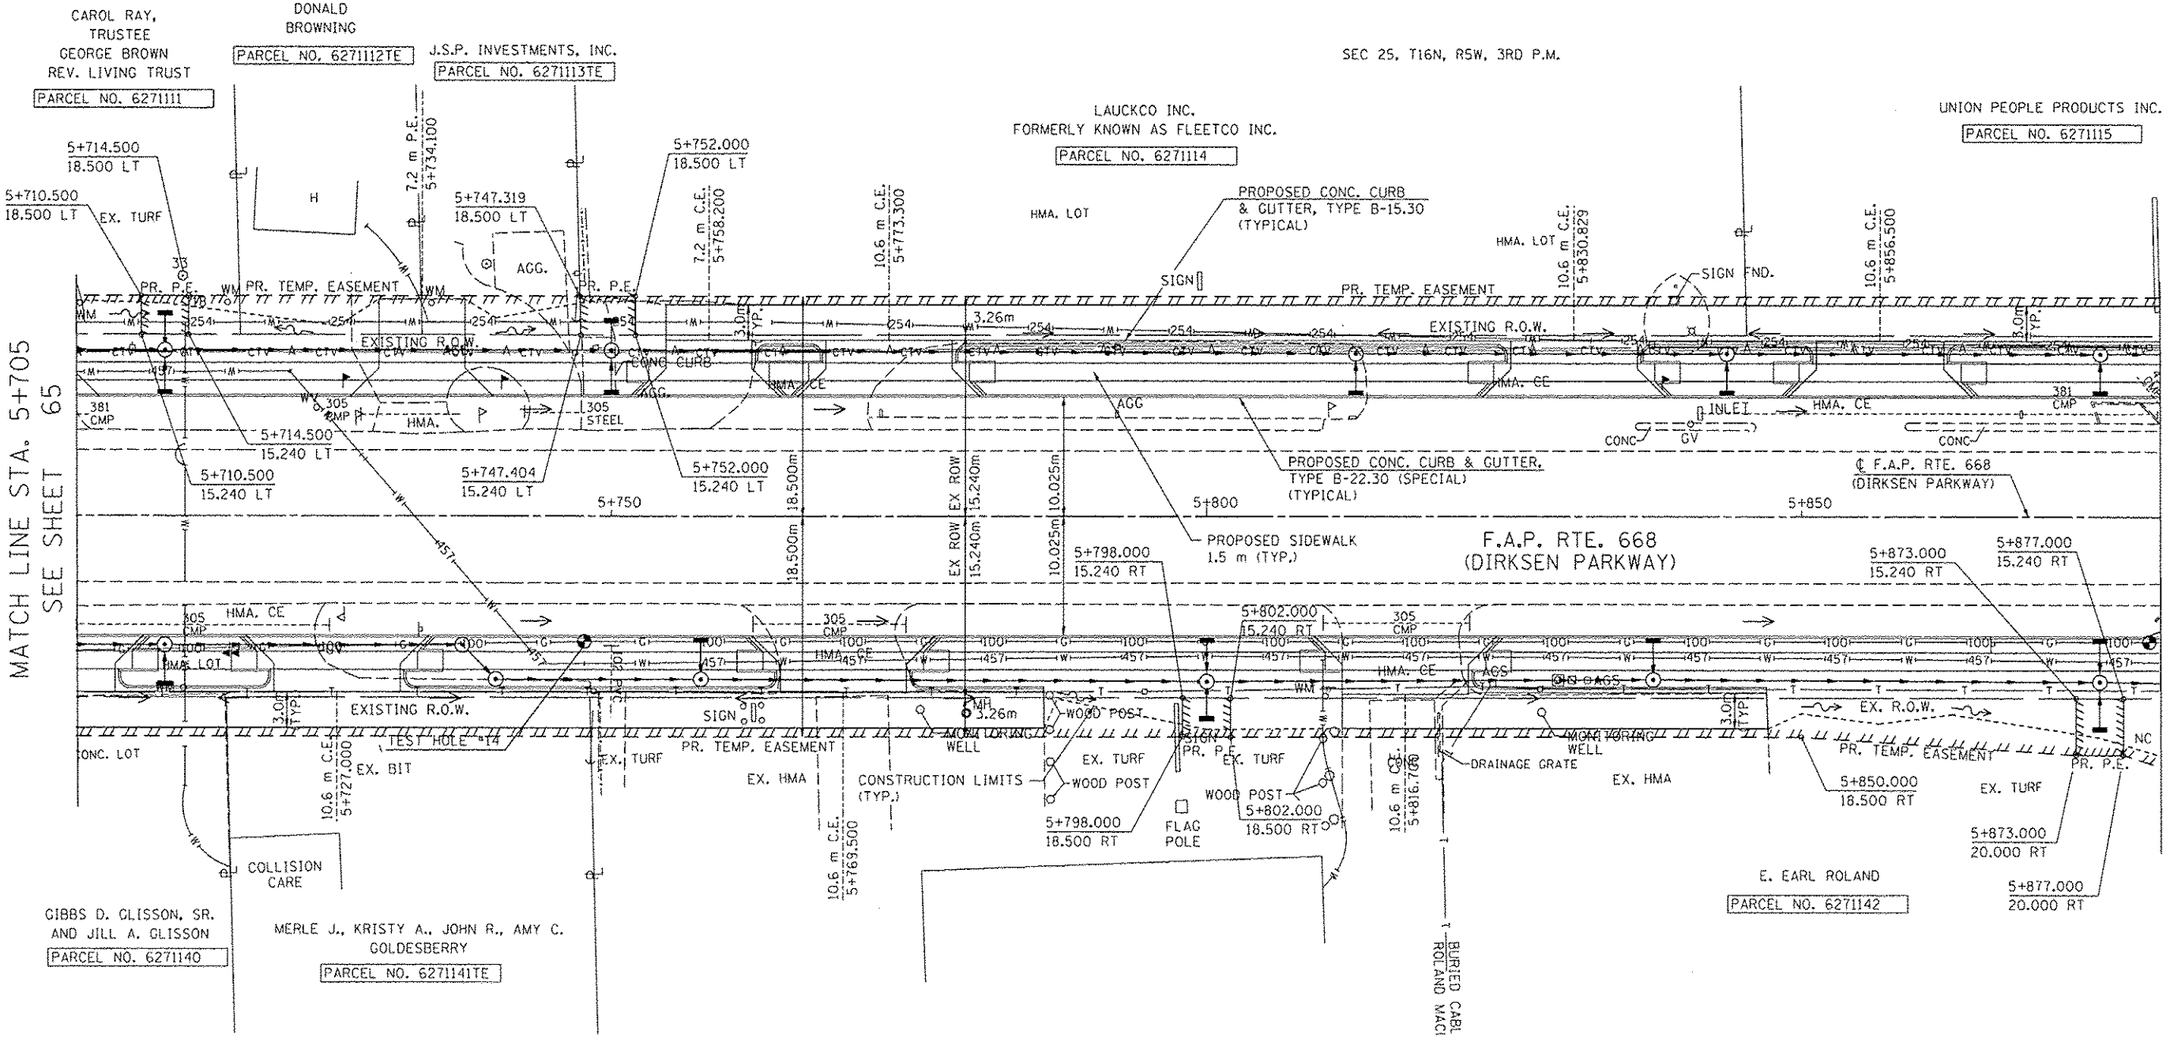

NOTE:
SEE DRAINAGE PLANS FOR STATION, OFFSET, AND ELEVATION INFORMATION FOR PROPOSED CURB AND GUTTER SECTIONS BEYOND PROPOSED SIDEWALK. ALL CURB AND GUTTER POINTS ARE CALLED OUT TO THE TOP OF FACE OF CURB.

N

0 5 10 20

SCALE = 1 : 250

REVISIONS	
NAME	DATE

ILLINOIS DEPARTMENT OF TRANSPORTATION

ROADWAY PLANS

F.A.P. ROUTE 668 (DIRKSEN PARKWAY)
SECTION 28R-1
SANGAMON COUNTY

SCALE 1 : 250 DRAWN BY RK
DATE 06/2013 CHECKED BY FML

LIN ENGINEERING LTD., 576 OAKMONT LANE, WESTMONT, ILLINOIS 60559 (630)-323-5168 WWW.LINENG.COM