F.A.P. RTE.	SECTION	COUNTY	TOTAL SHEETS	SHEET NO.
668	28R-1	SANGAMON	354	86
STA. 0+869.000		TO STA. 0+954.000		
FED. ROAD DIST. NO.		ILLINOIS	FED. AID PROJECT	

CONTRACT NO. 72501

NOTE:
SEE DRAINAGE PLANS FOR STATION, OFFSET, AND ELEVATION INFORMATION FOR PROPOSED CURB AND GUTTER SECTIONS BEYOND PROPOSED SIDEWALK. ALL CURB AND GUTTER POINTS ARE CALLED OUT TO THE TOP OF FACE OF CURB.

FINAL SURVEY NOTE BOOK	NO.	BY	DATE
SURVEYED			
PLOTTED			
TEMPLATE			
AREAS			
AREAS CHECKED			

MARK C. MAYERLE
PARCEL NO. 6271107

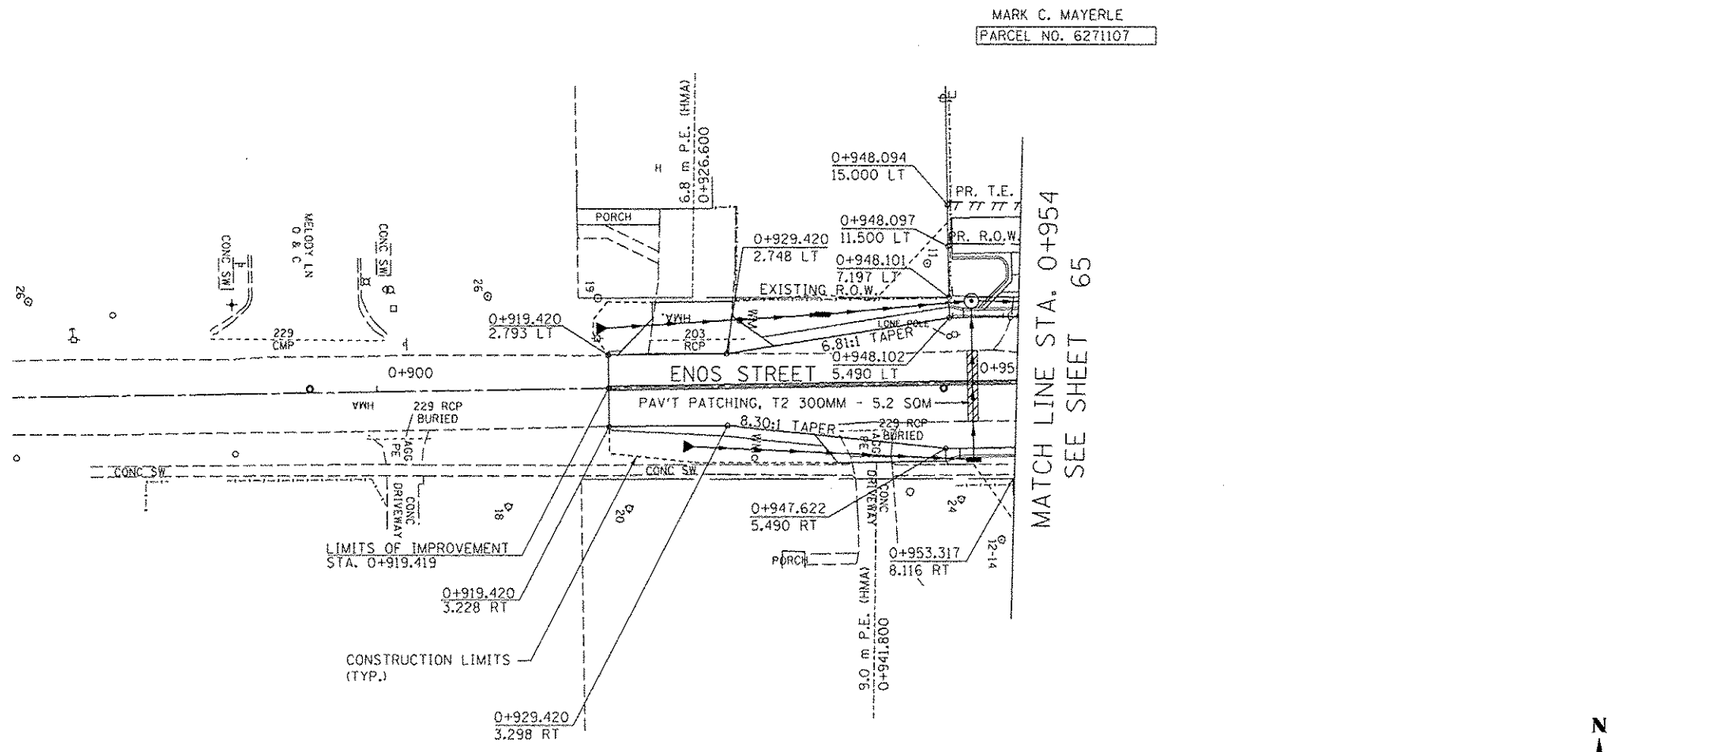

BM FH-4
CHIS "X" IN TOP OF F.H. @ N.W. CORNER OF DIRKSEN PKWY & ENOS AVE. NEXT TO PARKWAY MOTORS
STA. 5+558.97, 15.14m LT
ELEV 181.843m

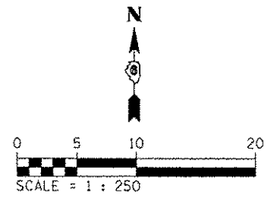

ORIGINAL SURVEY	NO.	BY	DATE
SURVEYED			
PLOTTED			
NOTE BOOK			
TEMPLATE			
AREAS			
AREAS CHECKED			

REVISIONS NAME	DATE

ILLINOIS DEPARTMENT OF TRANSPORTATION
ROADWAY PLANS
F.A.P. ROUTE 668 (DIRKSEN PARKWAY)
SECTION 28R-1
SANGAMON COUNTY

SCALE 1 : 250 DRAWN BY RK
DATE 06/2013 CHECKED BY FML

LIN ENGINEERING LTD., 576 OAKMONT LANE, WESTMONT, ILLINOIS 60559 (630)-323-5168 WWW.LINENG.COM