F.A.U. RTE.	SECTION	COUNTY	TOTAL SHEETS	SHEET NO.
668	28R-1	SANGAMON	354	176
STA. 5+325.000		TO STA. 5+329.000		
FED. ROAD DIST. NO. 6		ILLINOIS	FED. AID PROJECT	
CONTRACT NO. 72501				

NO.	DESCRIPTION	BY	DATE
	FINAL SURVEY NOTE BOOK	SURVEYED PLOTTED LOCATE AREAS CHECKED	

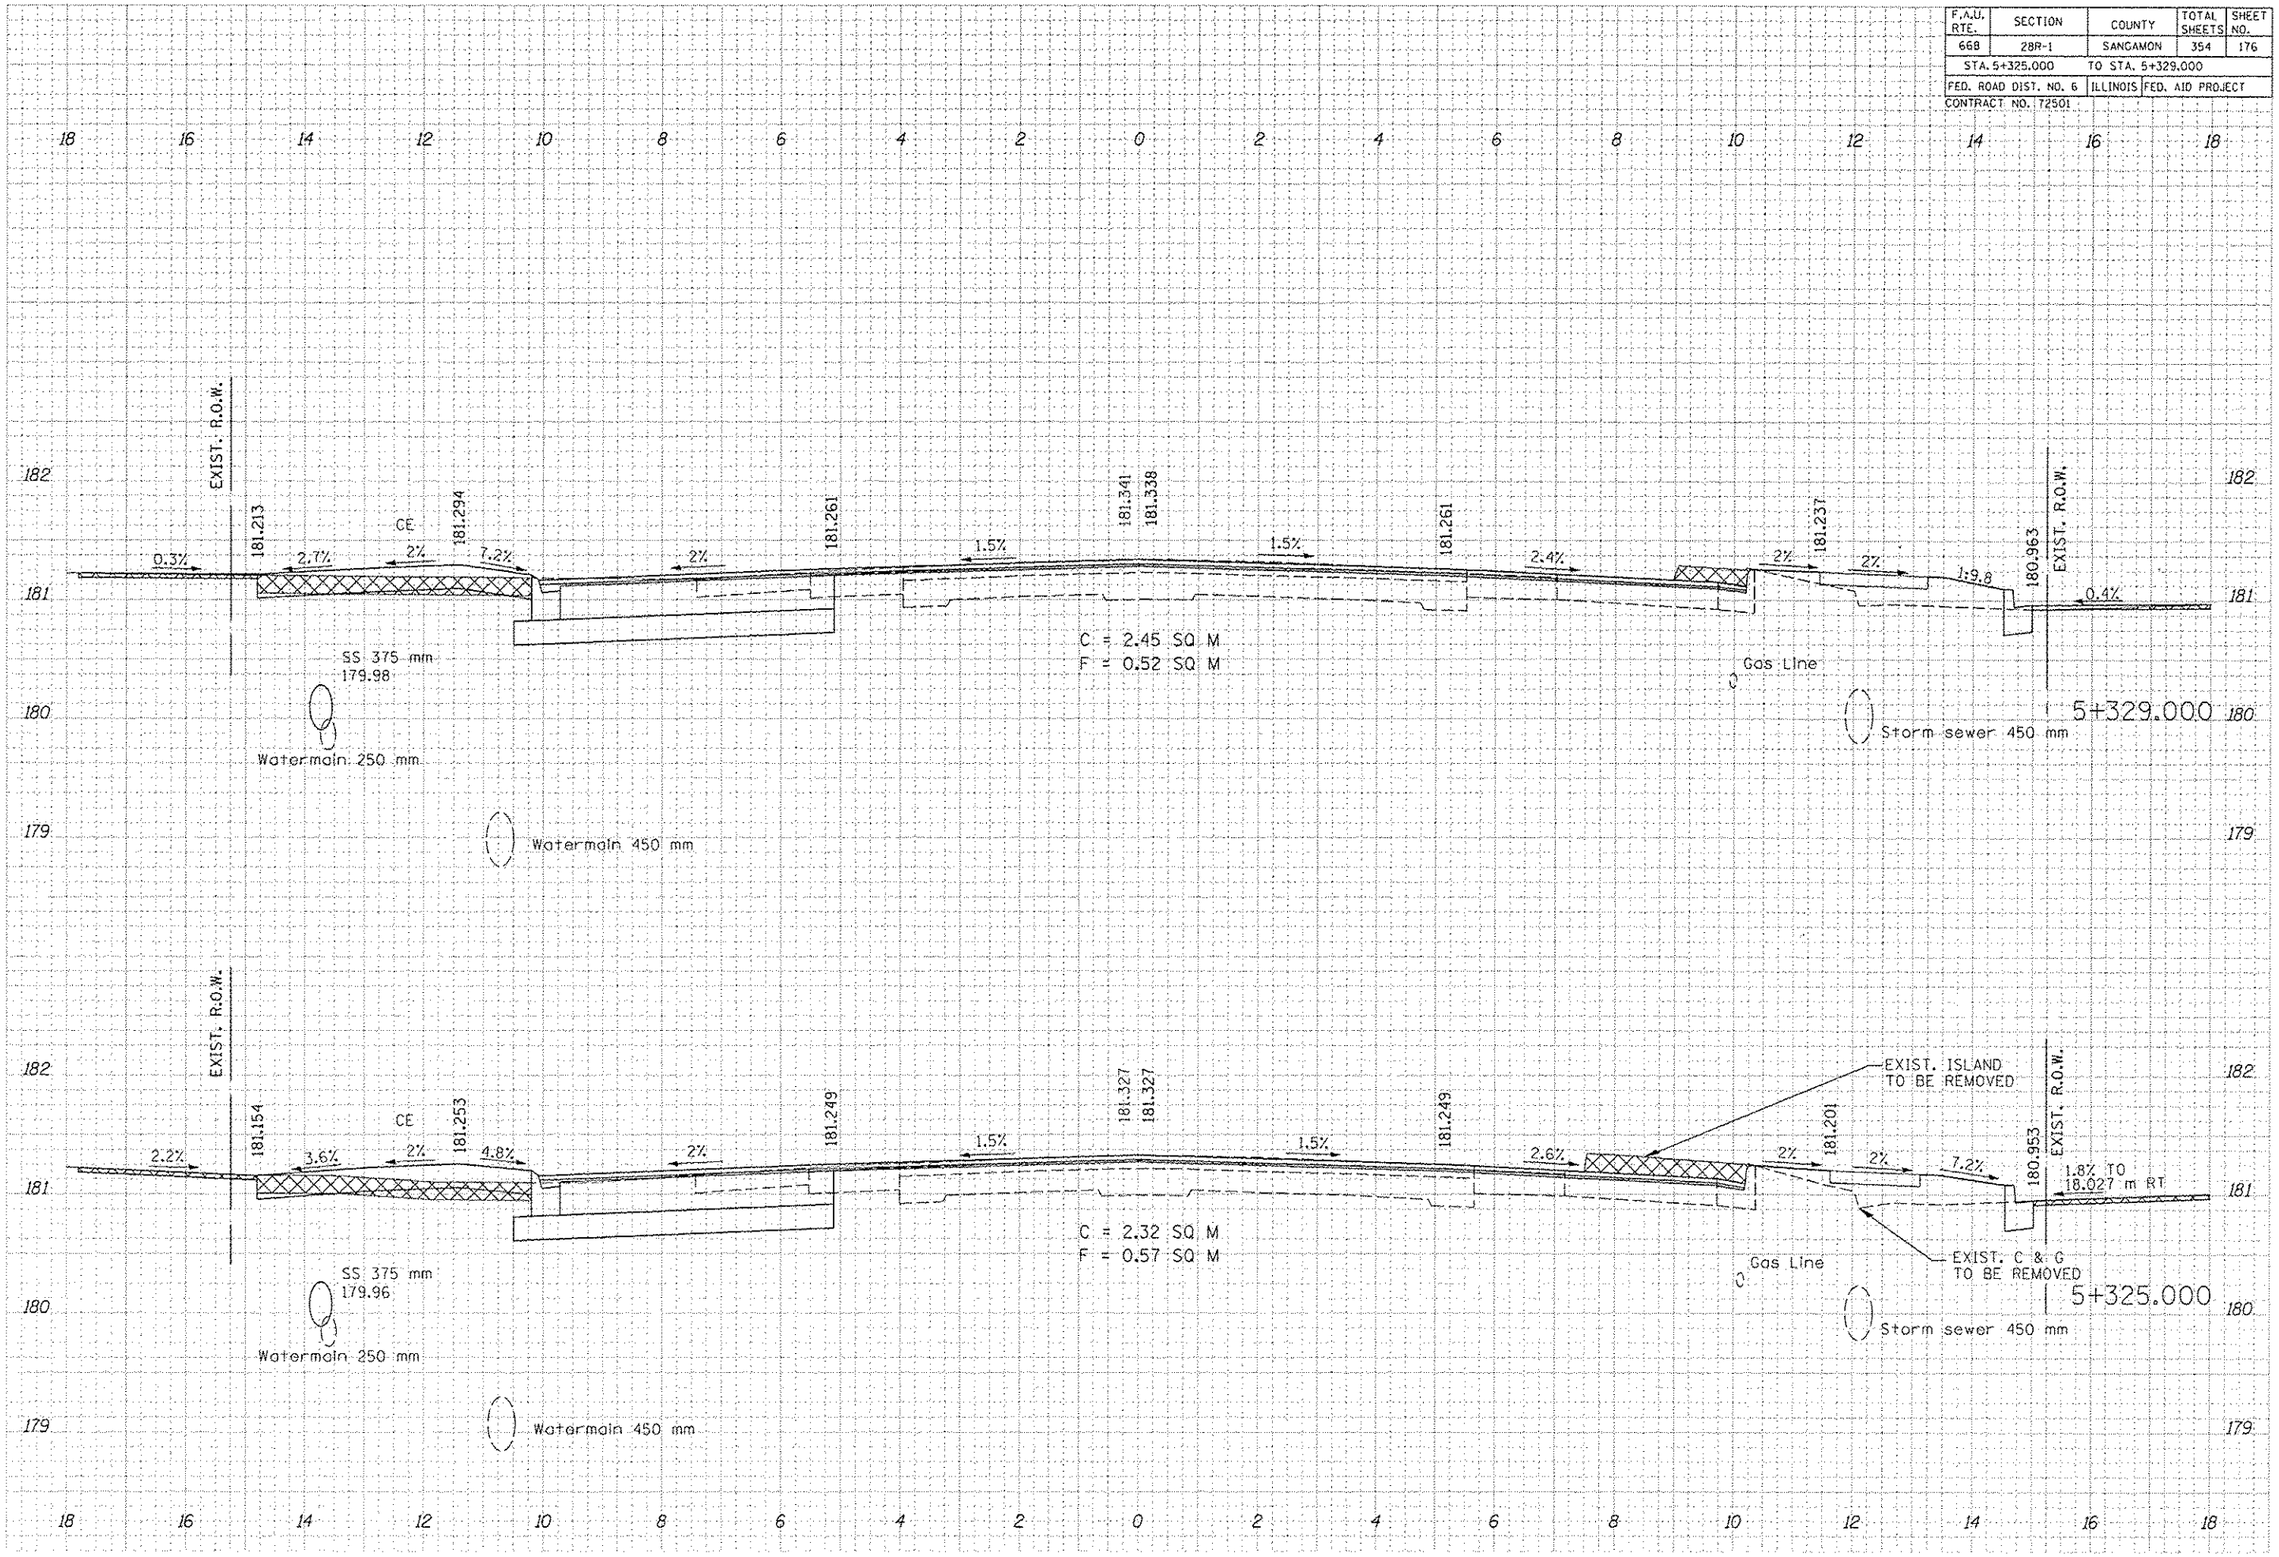

NO.	DESCRIPTION	BY	DATE
	ORIGINAL SURVEY NOTE BOOK	SURVEYED PLOTTED LOCATE AREAS CHECKED	

DIRKSEN PARKWAY