F.A.U. RTE.	SECTION	COUNTY	TOTAL SHEETS	SHEET NO.
668	28R-1	SANGAMON	354	179
STA. 5+357.513		TO STA. 5+359.500		
FED. ROAD DIST. NO. 6		ILLINOIS	FED. AID PROJECT	
CONTRACT NO. 72501				

FINAL SURVEY
NOTE BOOK
NO.
SURVEYED
PLOTTED
DRAWN
AREAS CHECKED
BY
DATE

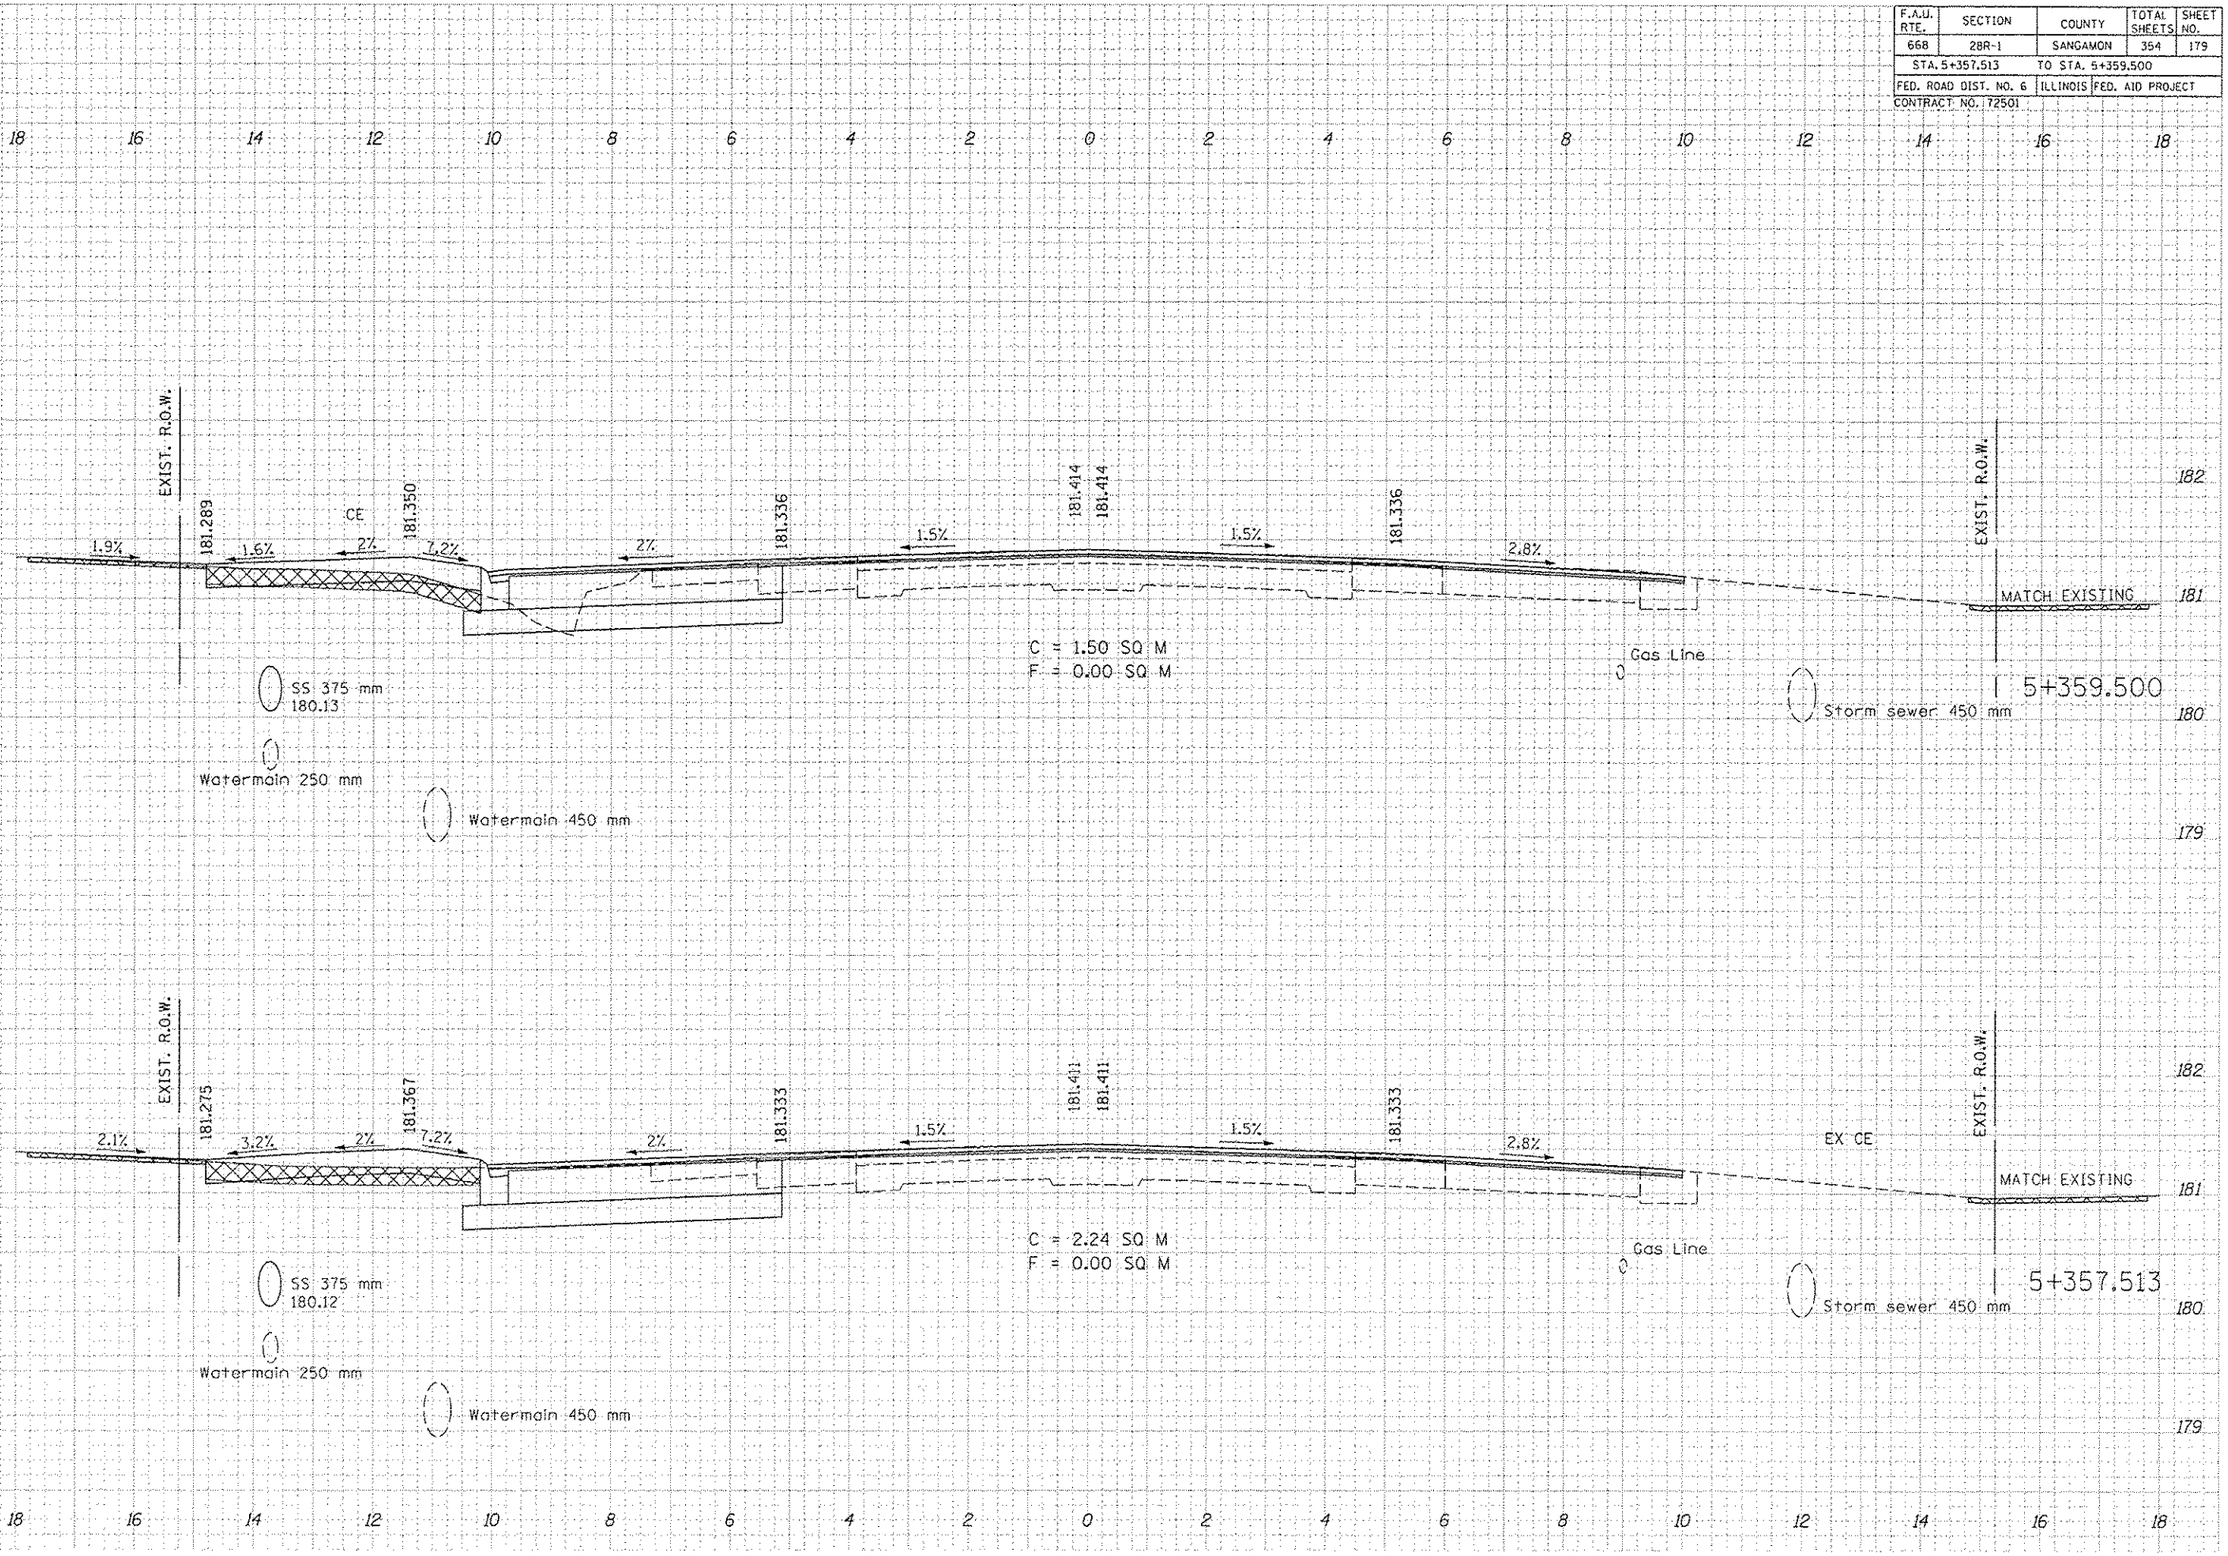

ORIGINAL SURVEY
NOTE BOOK
NO.
SURVEYED
PLOTTED
DRAWN
AREAS CHECKED
BY
DATE