F.A.U. RTE.	SECTION	COUNTY	TOTAL SHEETS	SHEET NO.
668	28R-1	SANGAMON	354	183
STA. 5+412.500		TO STA. 5+455.758		
FED. ROAD DIST. NO. 6	ILLINOIS	FED. AID PROJECT		
CONTRACT NO. 72501				

FINAL SURVEY	DATE
NOTE BOOK	BY
NO.	SURVEYED PLOTTED TEMPLATE AREAS AREAS CHECKED

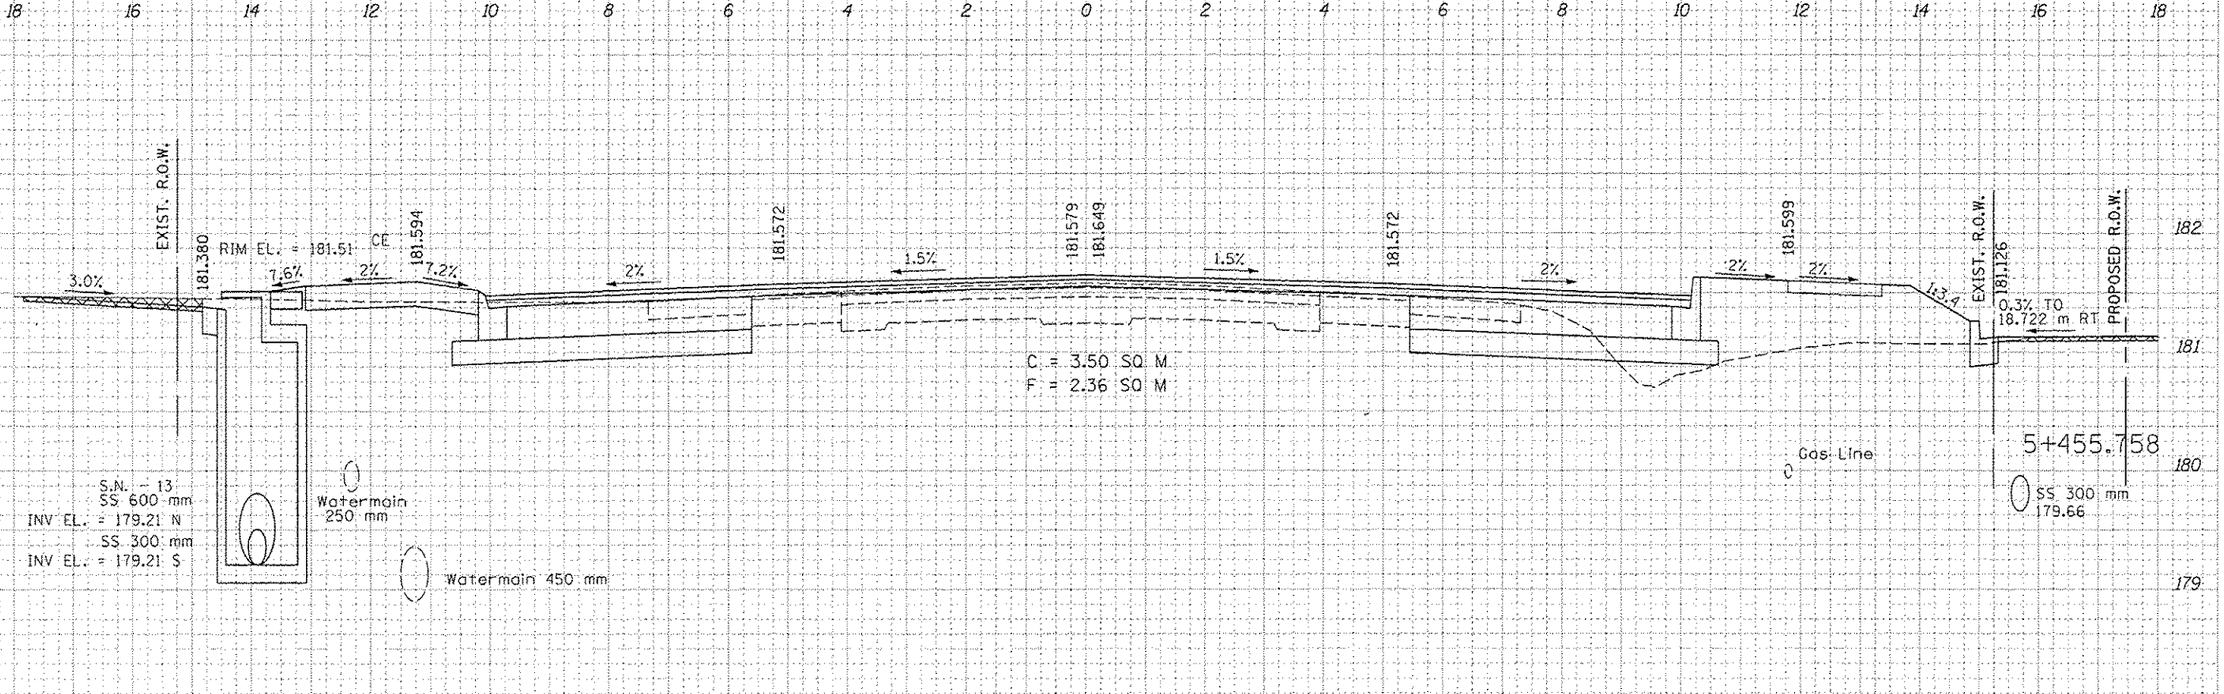
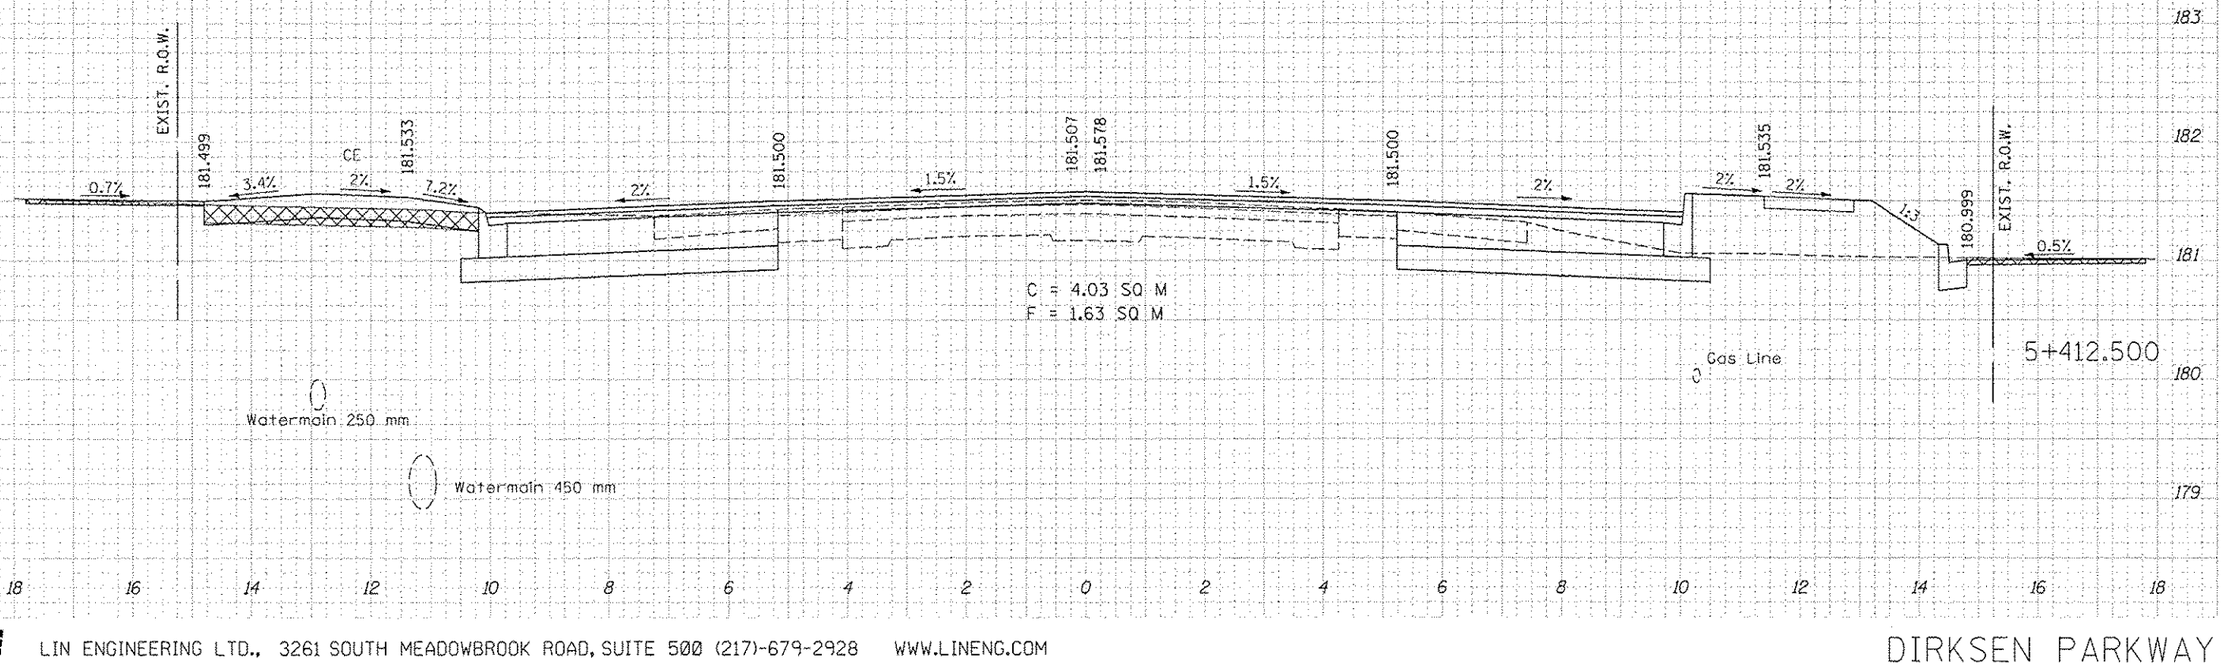
ORIGINAL SURVEY	DATE
NOTE BOOK	BY
NO.	SURVEYED PLOTTED TEMPLATE AREAS AREAS CHECKED