F.A.U. RTE.	SECTION	COUNTY	TOTAL SHEETS	SHEET NO.
668	28R-1	SANGAMON	354	184
STA. 5+458.221		TO STA. 5+462.500		
FED. ROAD DIST. NO. 6		ILLINOIS	FED. AID PROJECT	
CONTRACT NO. 72501				
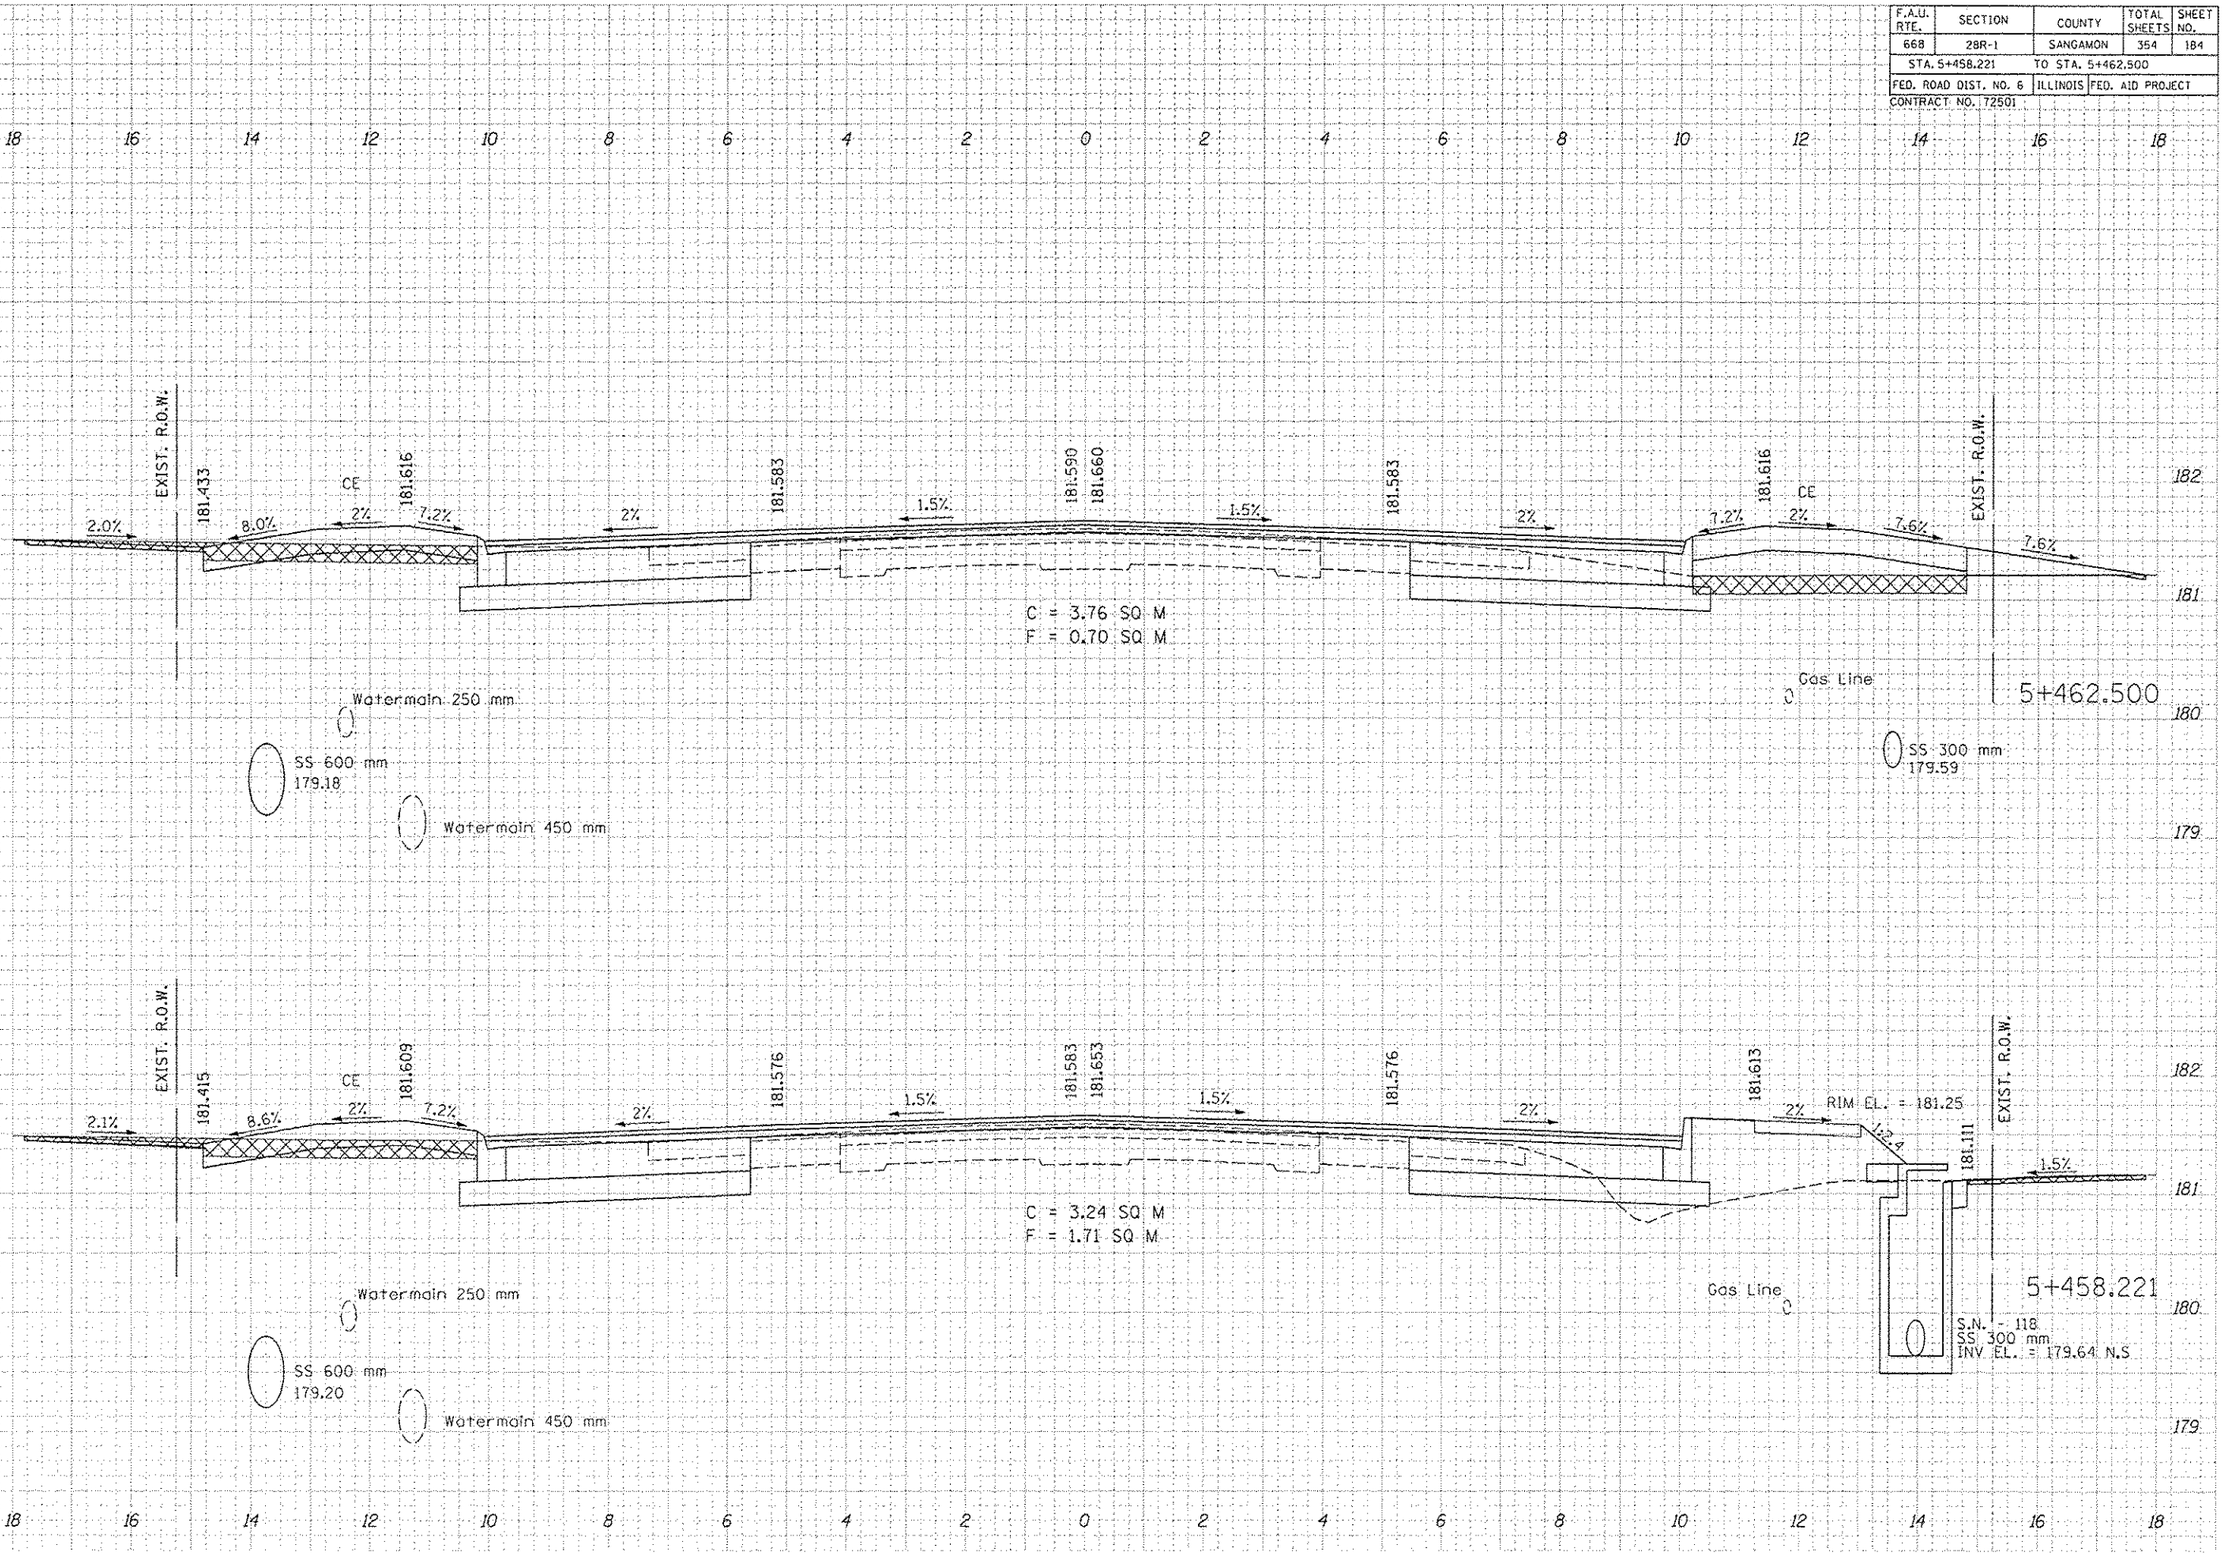
NO.	NOTE BOOK	ORIGINAL SURVEY
	AREAS CHECKED	
	TOTAL AREA	PLOTTED
	SURVEYED	
	BY	
	DATE