F.A.U. RTE.	SECTION	COUNTY	TOTAL SHEETS	SHEET NO.
668	28R-1	SANGAMON	354	187
STA. 5+487.500		TO STA. 5+500.000		
FED. ROAD DIST. NO. 6	ILLINOIS	FED. AID PROJECT		
CONTRACT NO. 72501				

FINAL SURVEY NOTE BOOK — SURVEYED / PLOTTED / FIELD BOOK / AREAS / AREAS CHECKED — BY — DATE — NO.

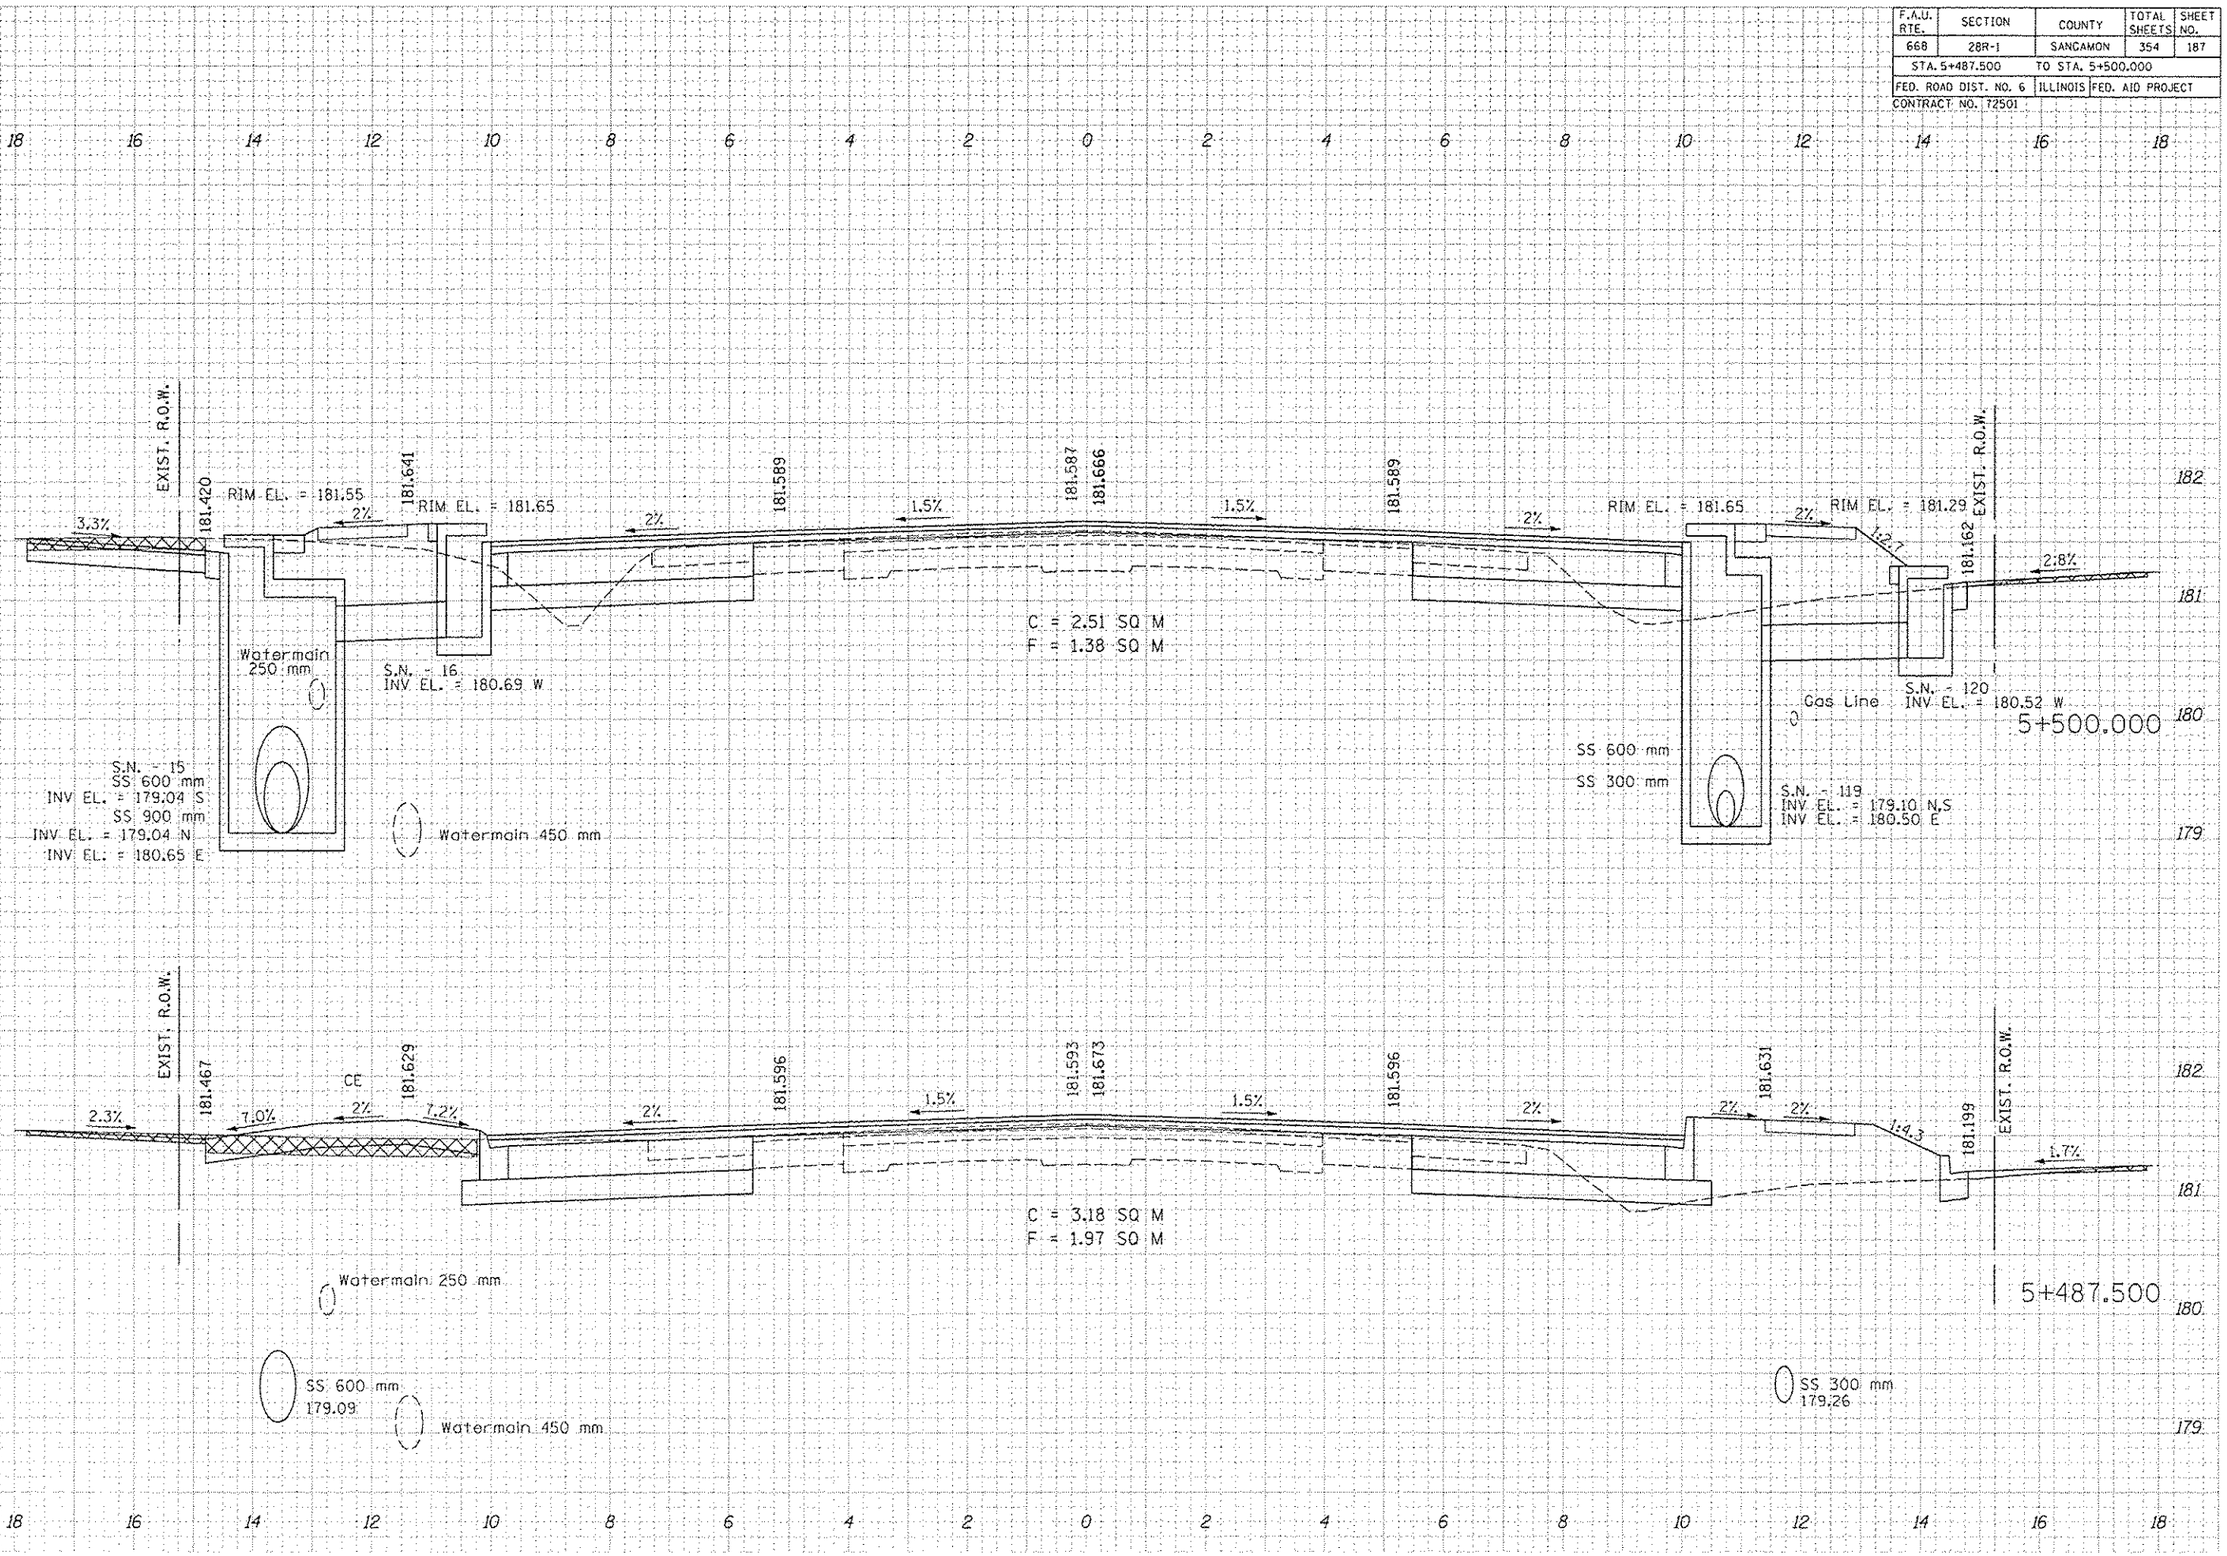

ORIGINAL SURVEY NOTE BOOK — SURVEYED / PLOTTED / FIELD BOOK / AREAS / AREAS CHECKED — BY — DATE — NO.