F.A.U. RTE.	SECTION	COUNTY	TOTAL SHEETS	SHEET NO.
668	28R-1	SANGAMON	354	196
STA. 5+627.850		TO STA. 5+634.301		
FED. ROAD DIST. NO. 6		ILLINOIS	FED. AID PROJECT	

CONTRACT NO. 72501

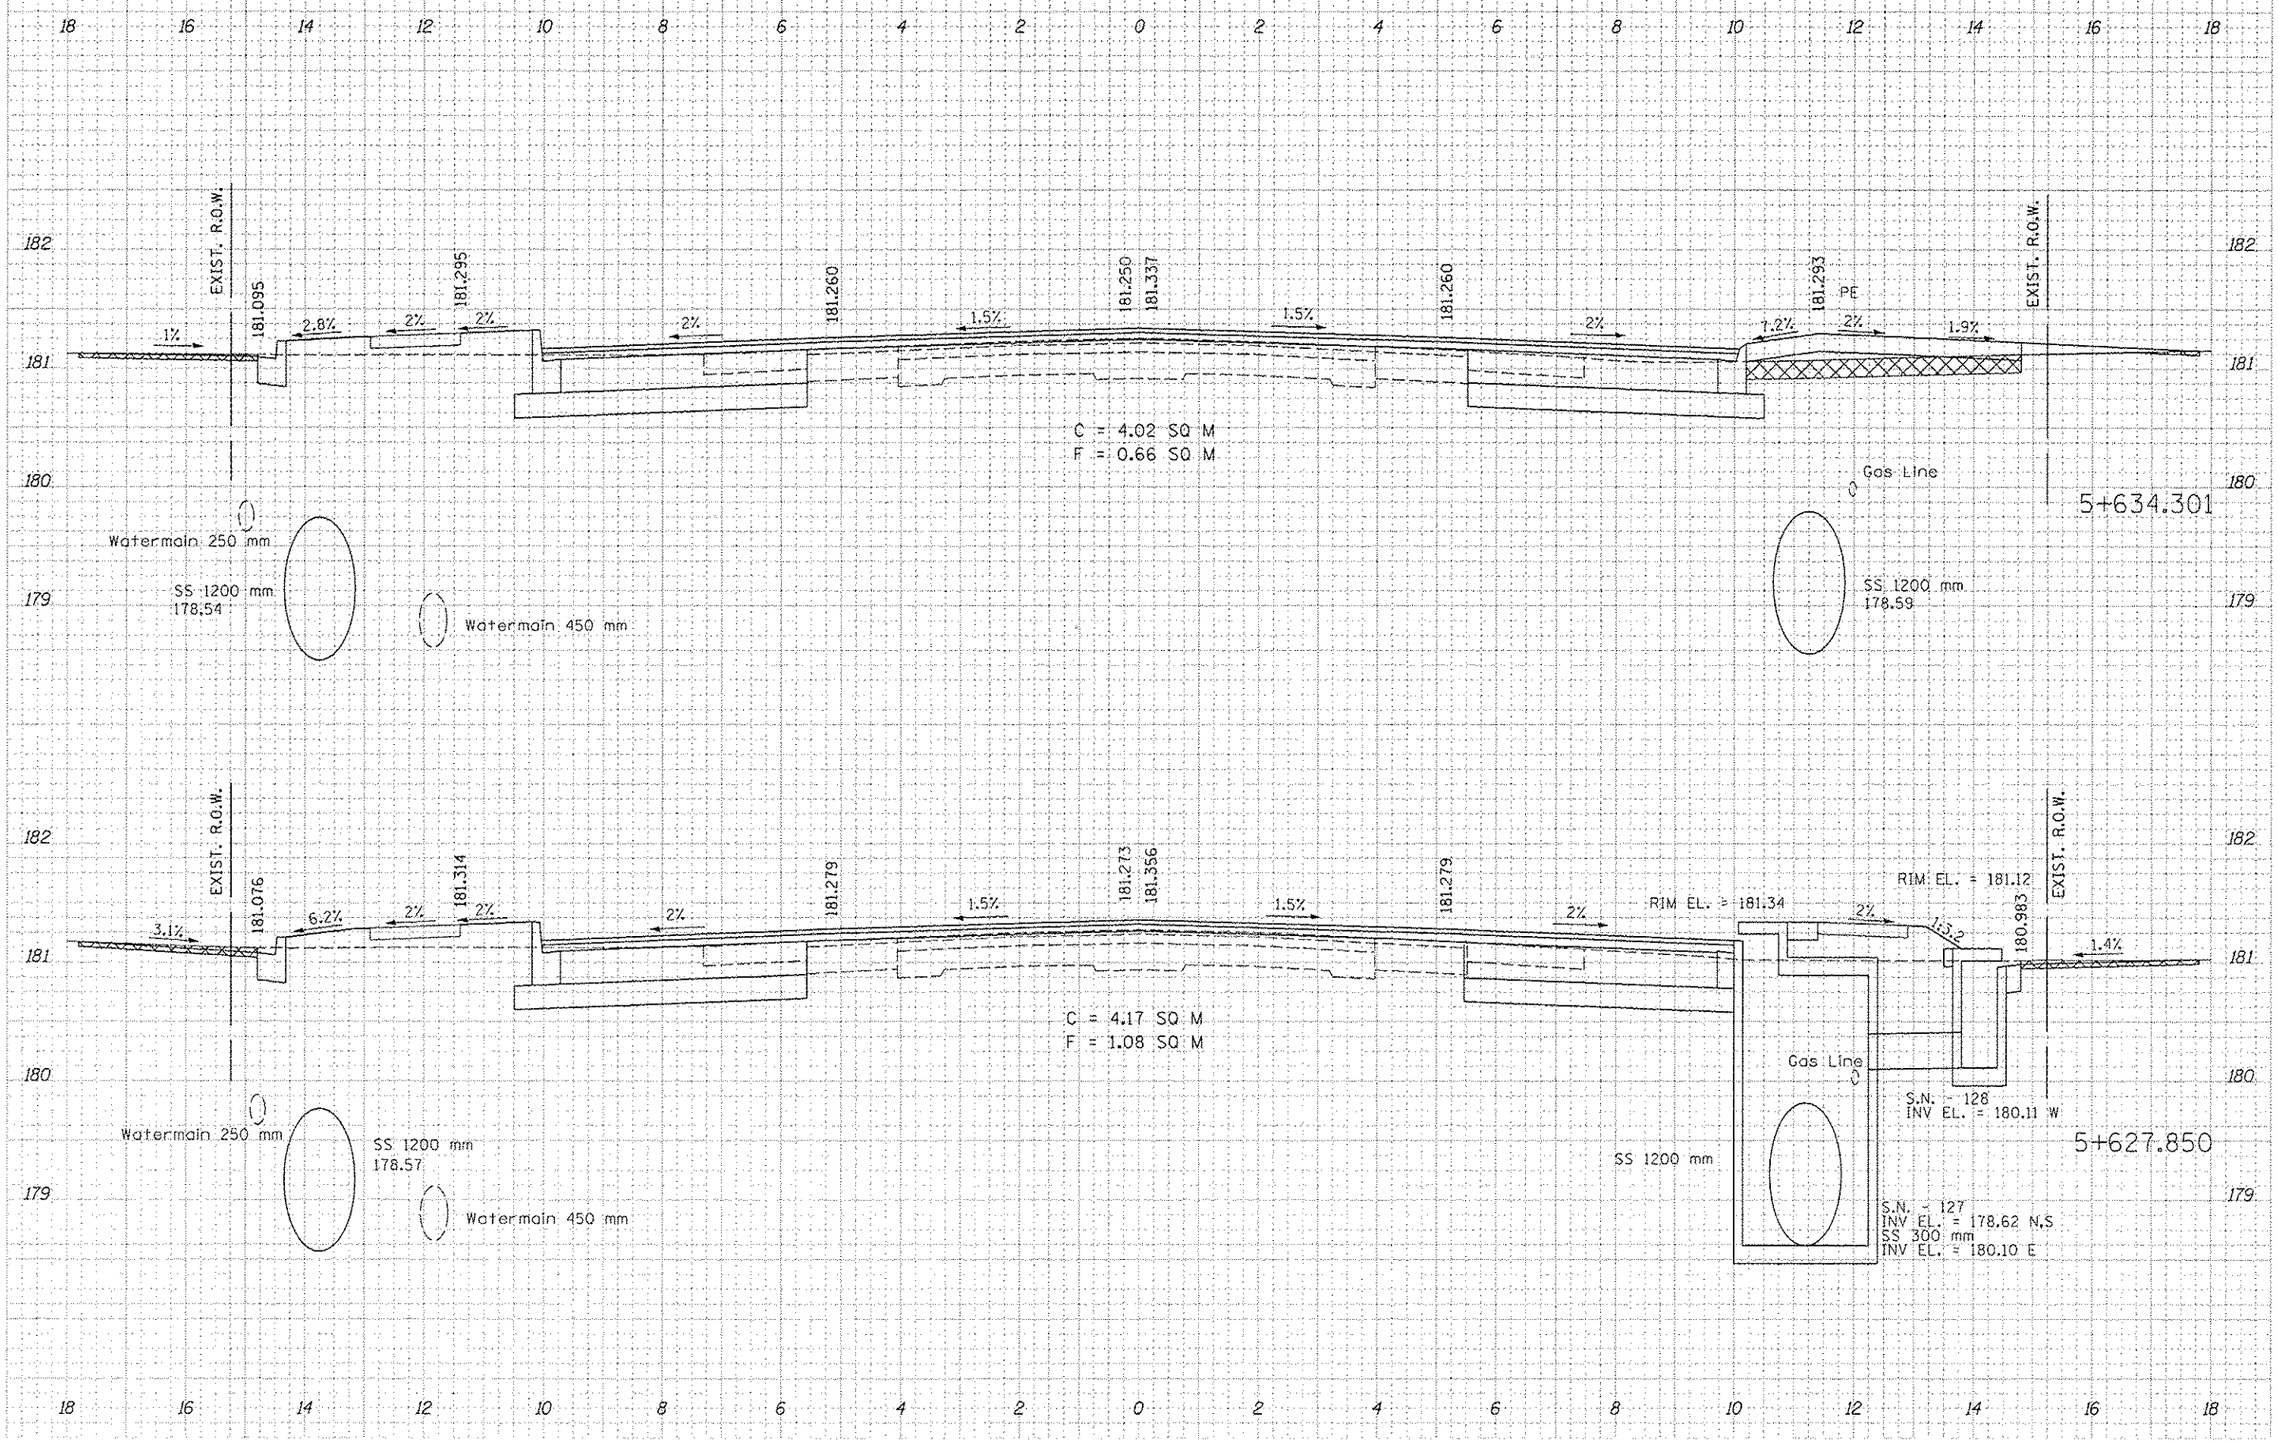

LIN ENGINEERING LTD., 3261 SOUTH MEADOWBROOK ROAD, SUITE 500 (217)-679-2928 WWW.LINENG.COM

DIRKSEN PARKWAY