F.A.U. RTE.	SECTION	COUNTY	TOTAL SHEETS	SHEET NO.
668	28R-1	SANGAMON	354	200
STA. 5+662.500		TO STA. 5+664.700		
FED. ROAD DIST. NO. 6	ILLINOIS	FED. AID PROJECT		
CONTRACT NO. 72501				
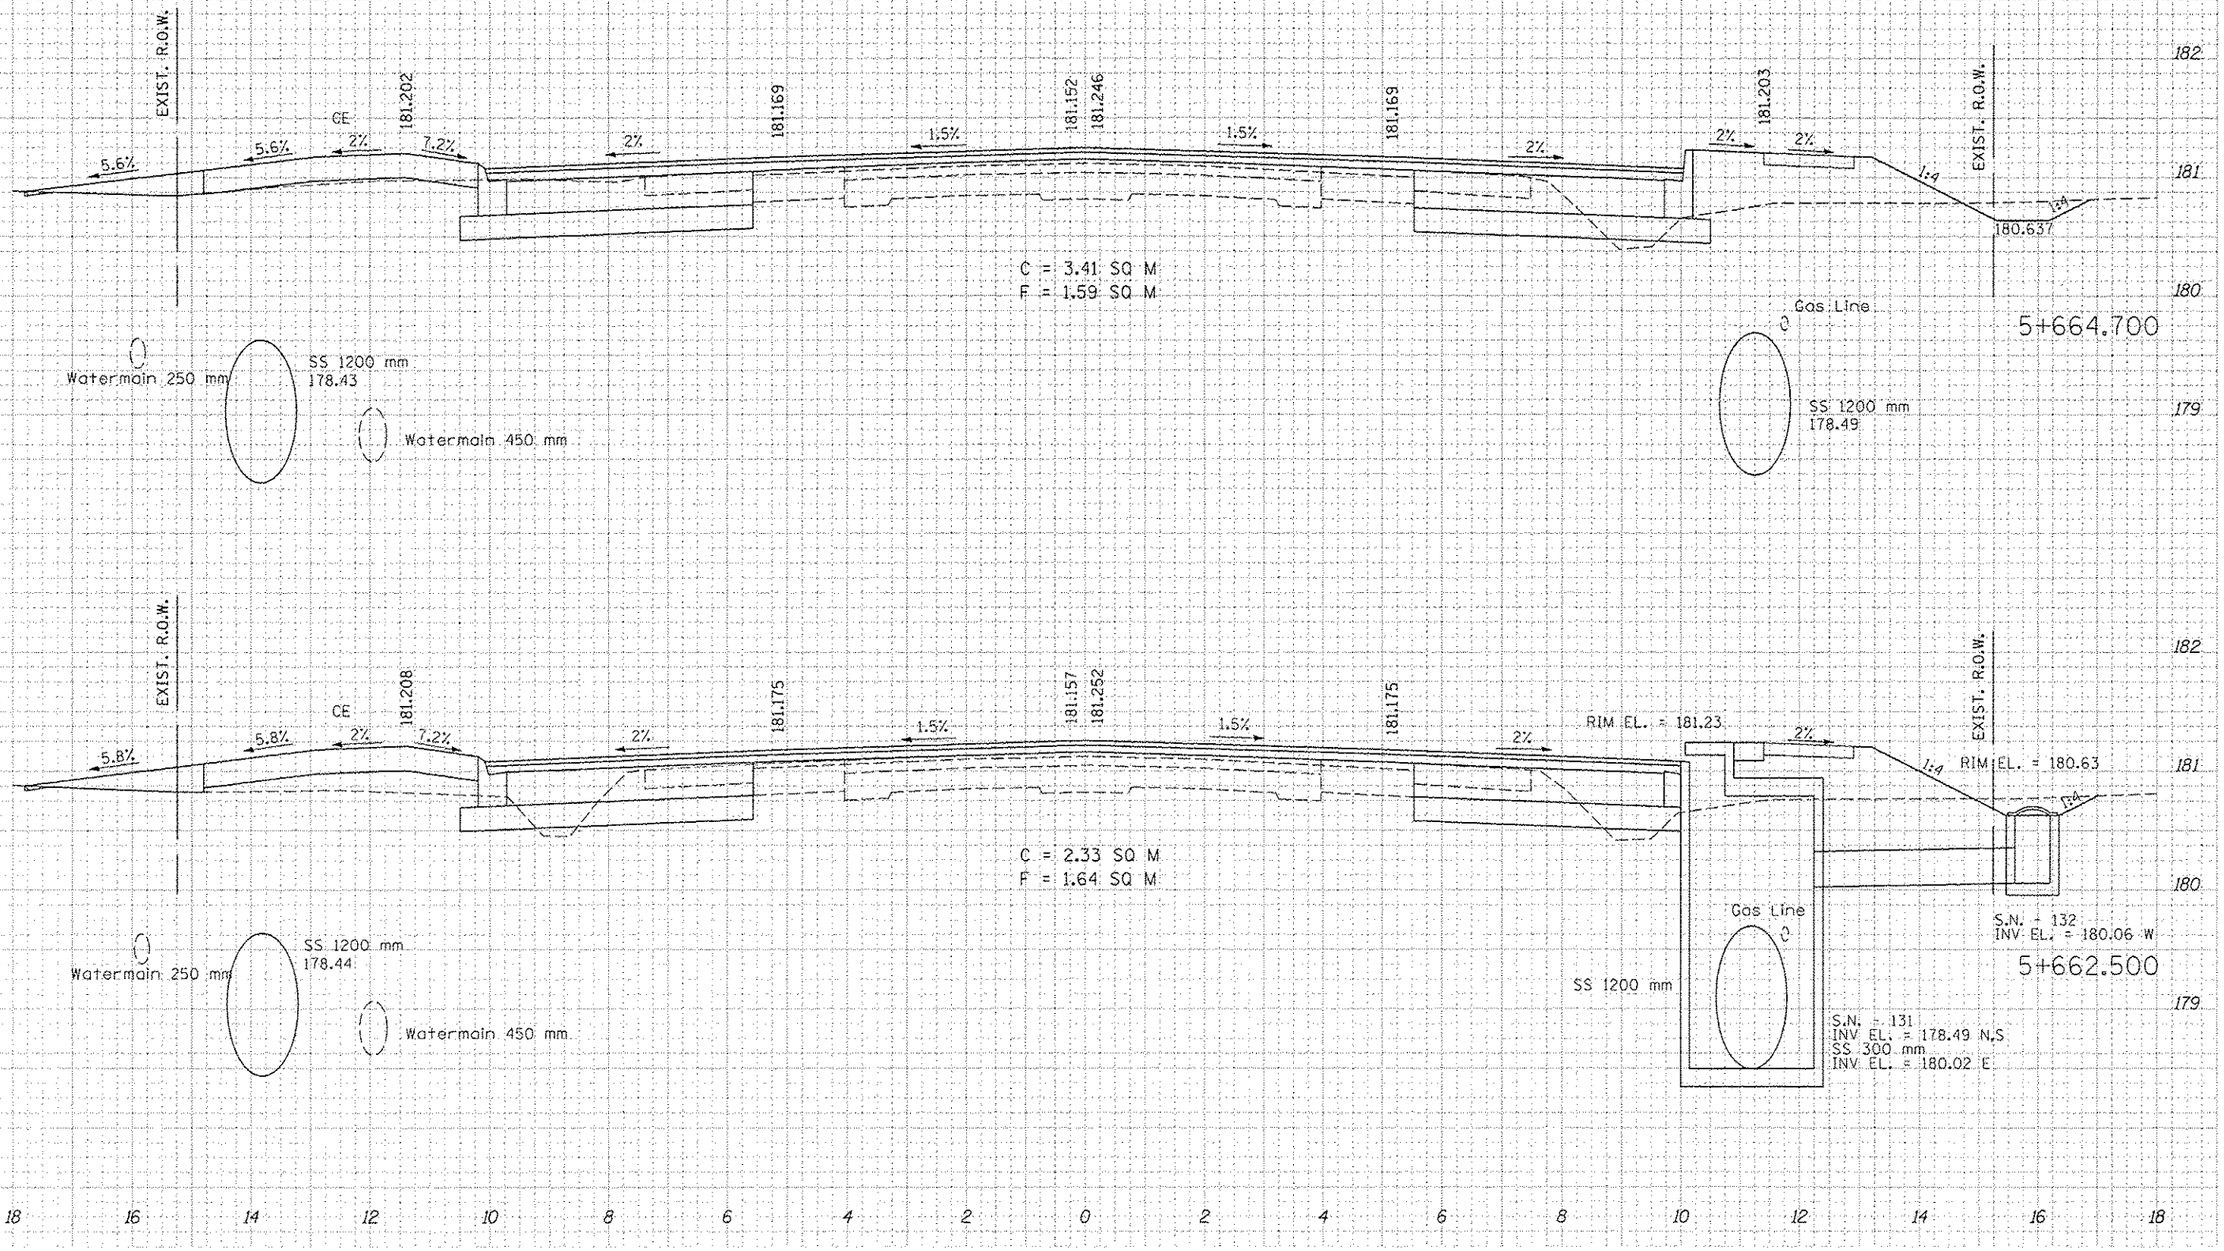
NO.	NOTE BOOK	ORIGINAL SURVEY
		SURVEYED
		PLOTTED
		TEMPLATE
		AREAS CHECKED
BY		
DATE