F.A.U. RTE.	SECTION	COUNTY	TOTAL SHEETS	SHEET NO.
668	28R-1	SANGAMON	354	201
STA. 5+673.900		TO STA. 5+675.000		
FED. ROAD DIST. NO. 6		ILLINOIS	FED. AID PROJECT	

CONTRACT NO. 72501

ORIGINAL SURVEY	SURVEYED	BY
NOTE BOOK	PLOTTED	
NO.	CROSS RATE	DATE
	AREAS CHECKED	
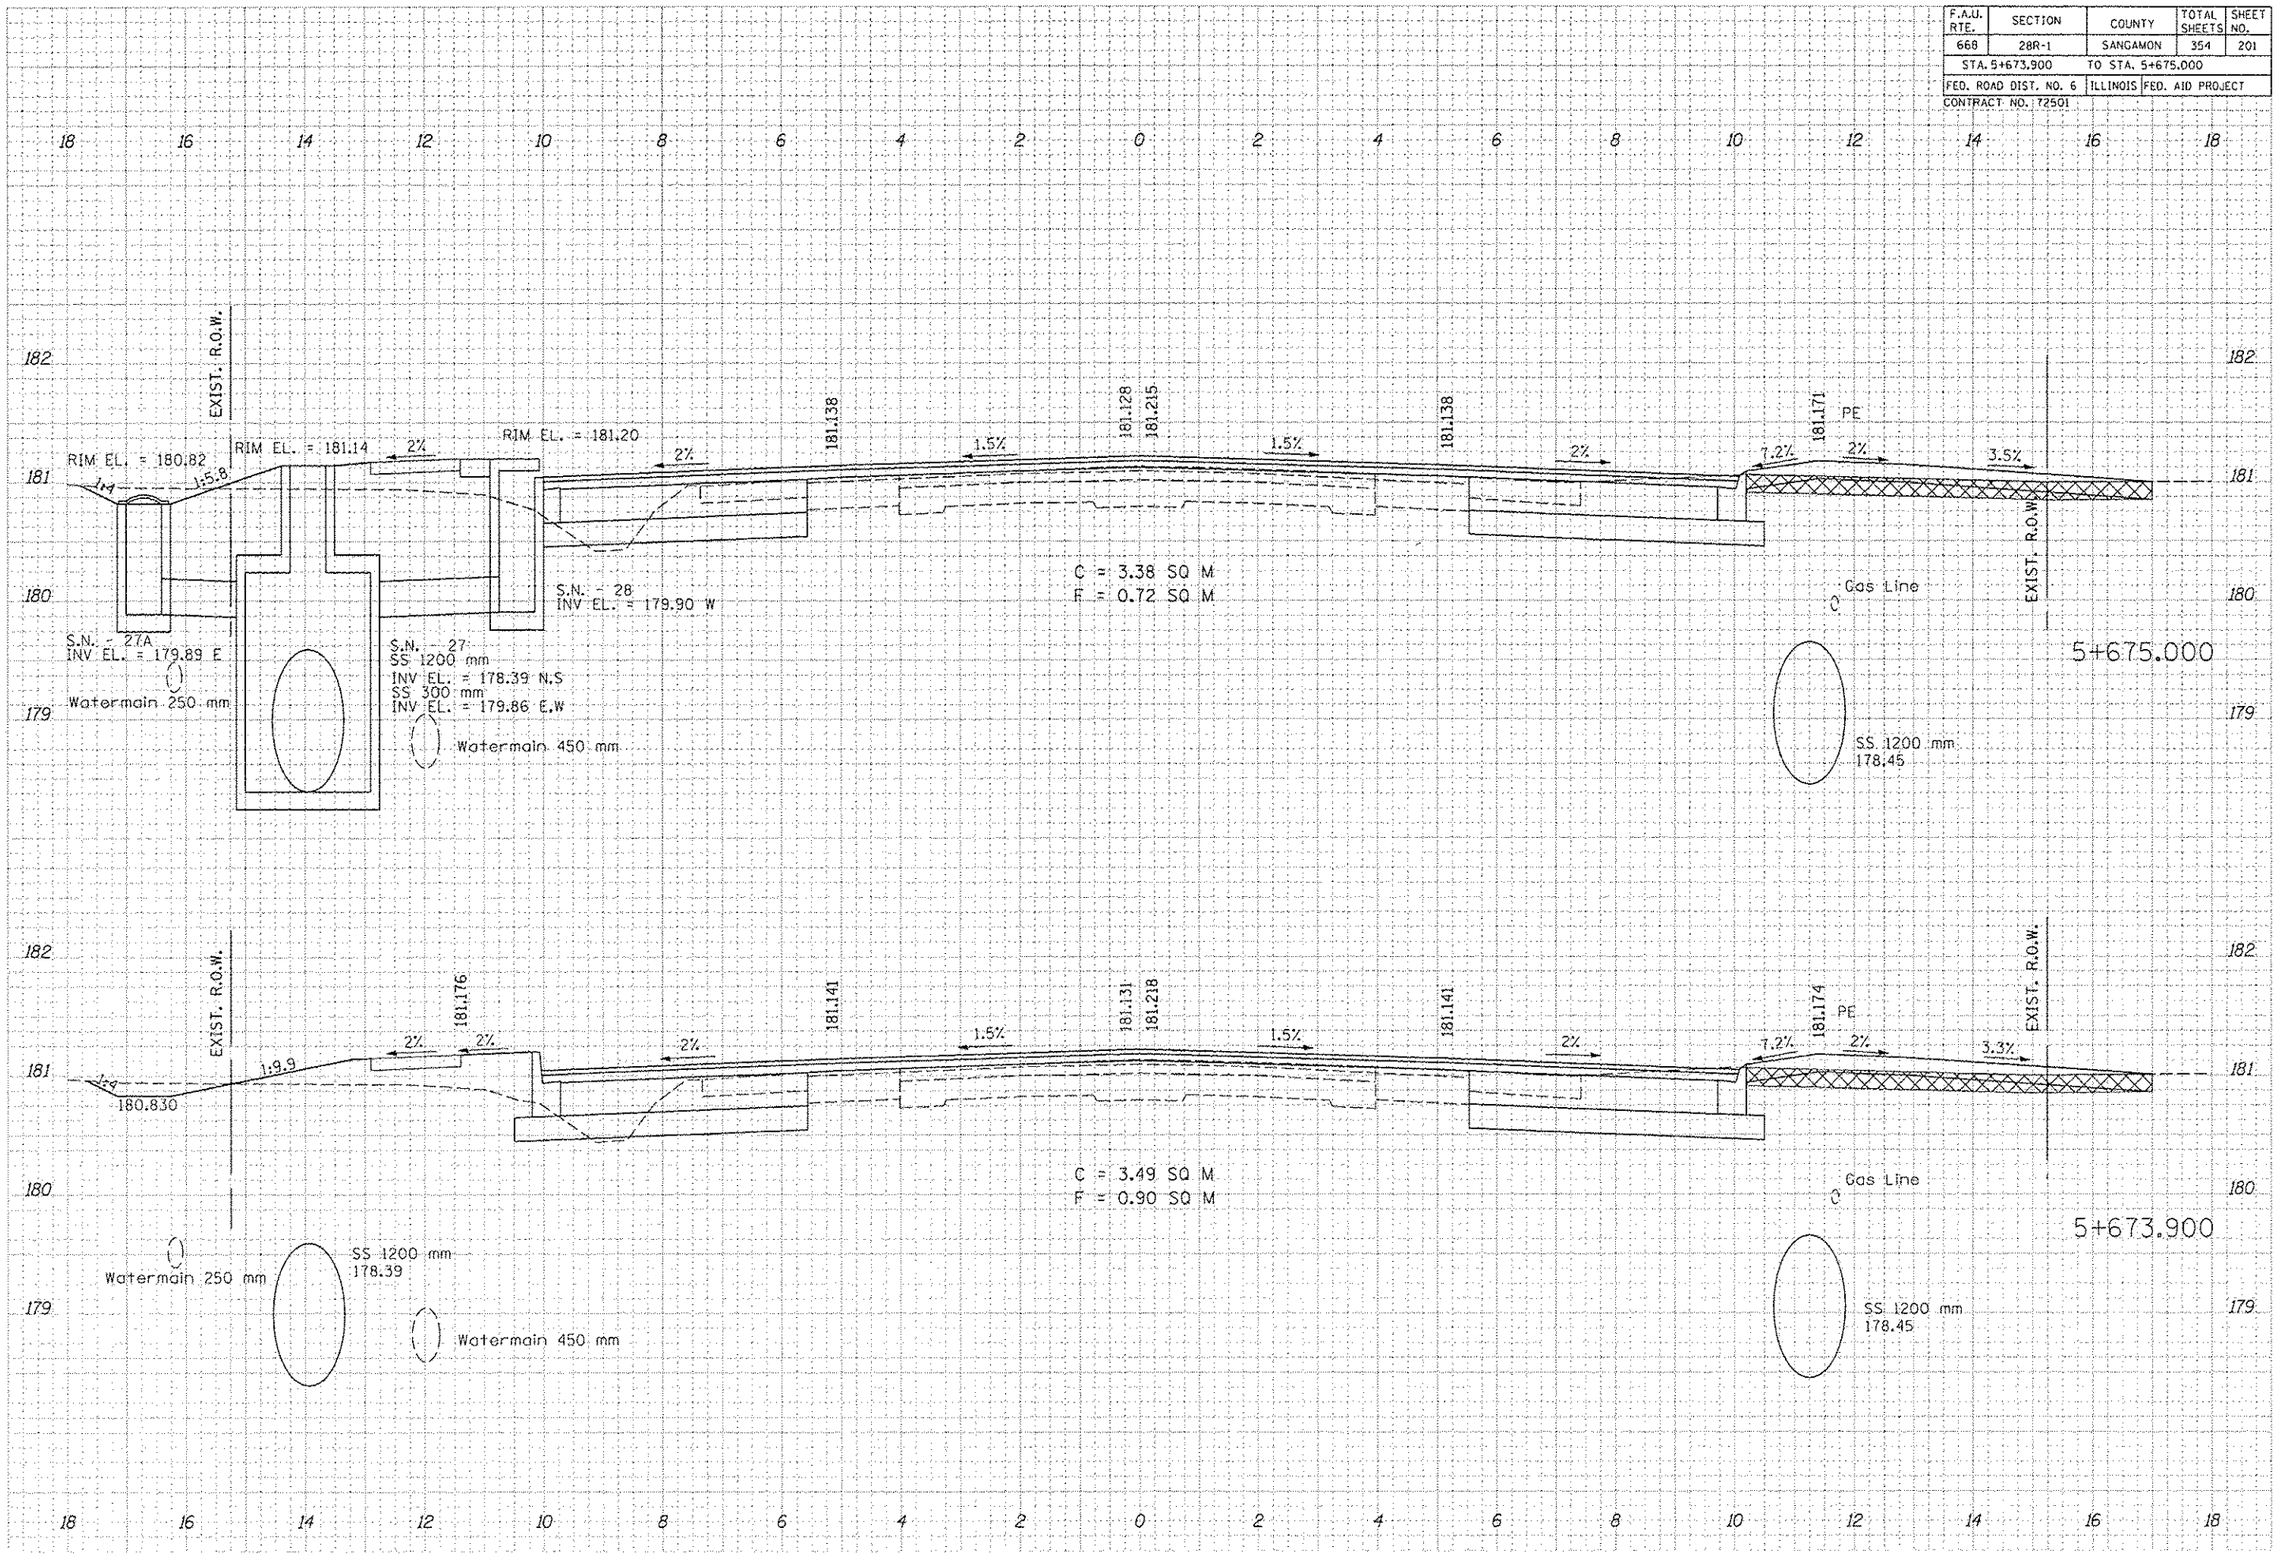
FINAL SURVEY	SURVEYED	BY
NOTE BOOK	PLOTTED	
NO.	CROSS RATE	DATE
	AREAS CHECKED