F.A.U. RTE.	SECTION	COUNTY	TOTAL SHEETS	SHEET NO.
668	28R-1	SANGAMON	354	207
STA. 5+740.280		TO STA. 5+750.000		
FED. ROAD DIST. NO. 6	ILLINOIS	FED. AID PROJECT		

CONTRACT NO. 72501

FINAL SURVEY NOTE BOOK — DATE / BY / SURVEYED / PLOTTED / PLANIMETRE / AREAS / AREAS CHECKED / NO.

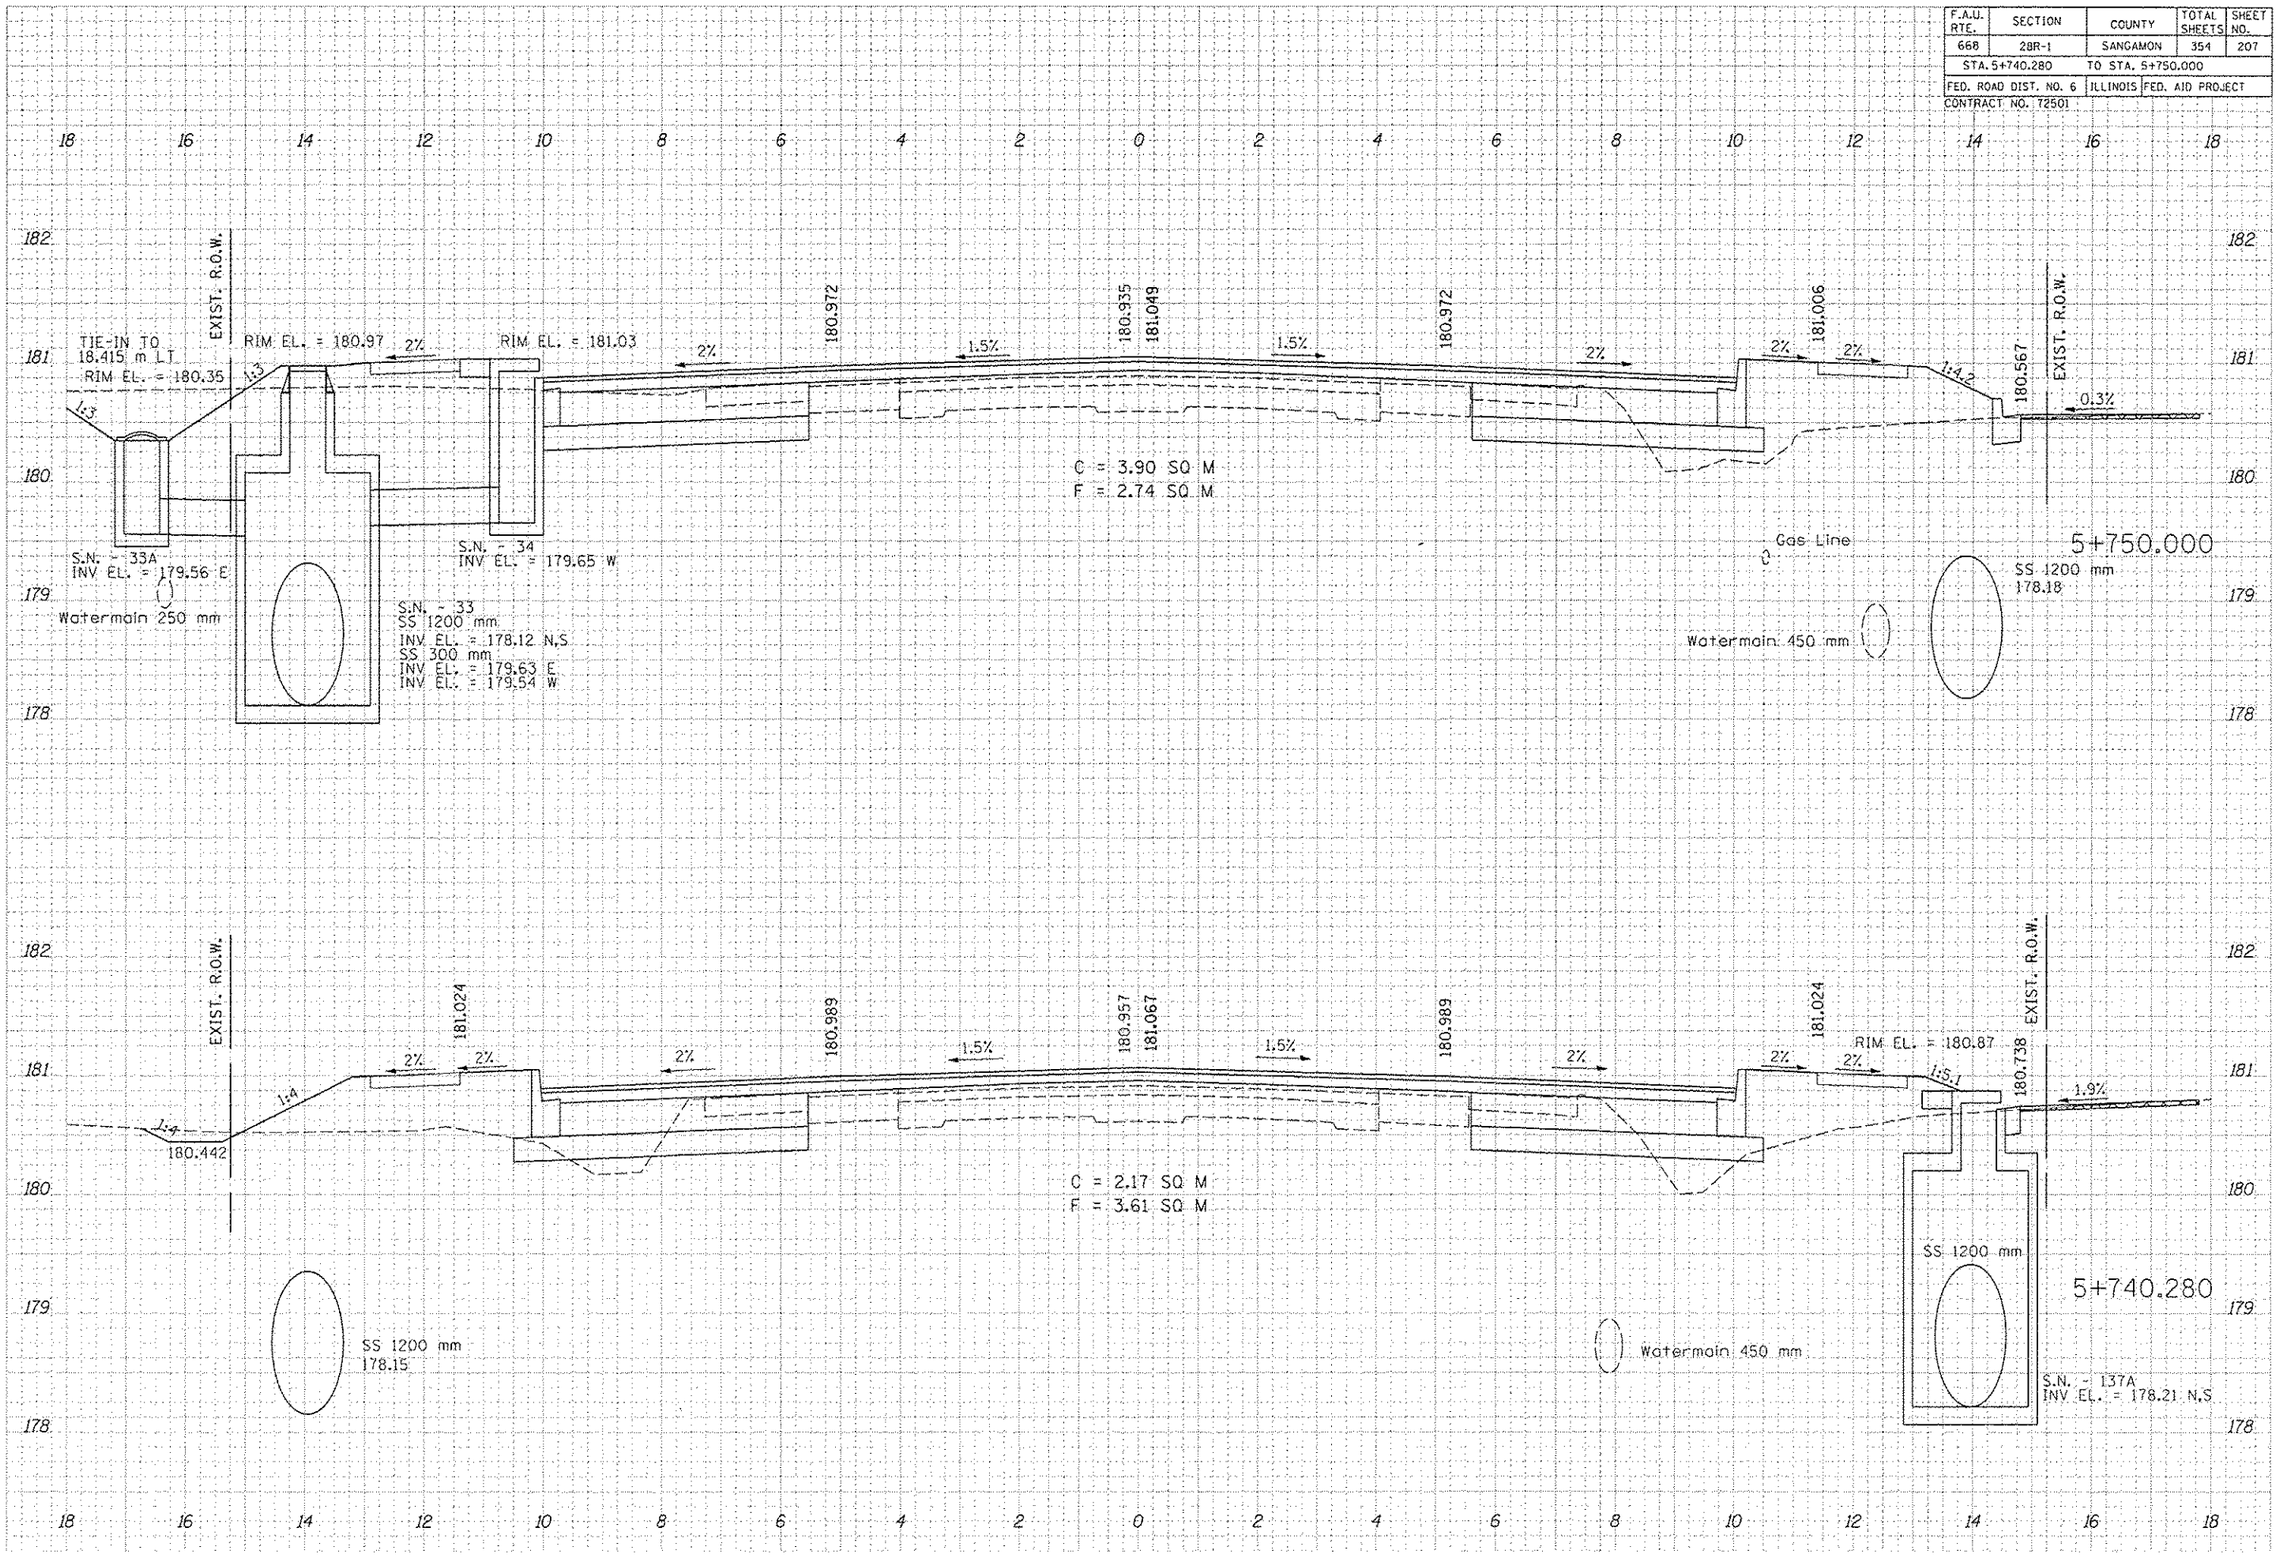

ORIGINAL SURVEY NOTE BOOK — DATE / BY / SURVEYED / PLOTTED / PLANIMETRE / AREAS / AREAS CHECKED / NO.