F.A.U. RTE.	SECTION	COUNTY	TOTAL SHEETS	SHEET NO.
668	28R-1	SANGAMON	354	210
STA. 5+773.300		TO STA. 5+775.000		
FED. ROAD DIST. NO. 6		ILLINOIS	FED. AID PROJECT	
CONTRACT NO. 72501				

DATE	BY	
		SURVEYED
		PLOTTED
		TEMPLATE
		AREAS
		AREAS CHECKED

FINAL SURVEY
NOTE BOOK
NO.

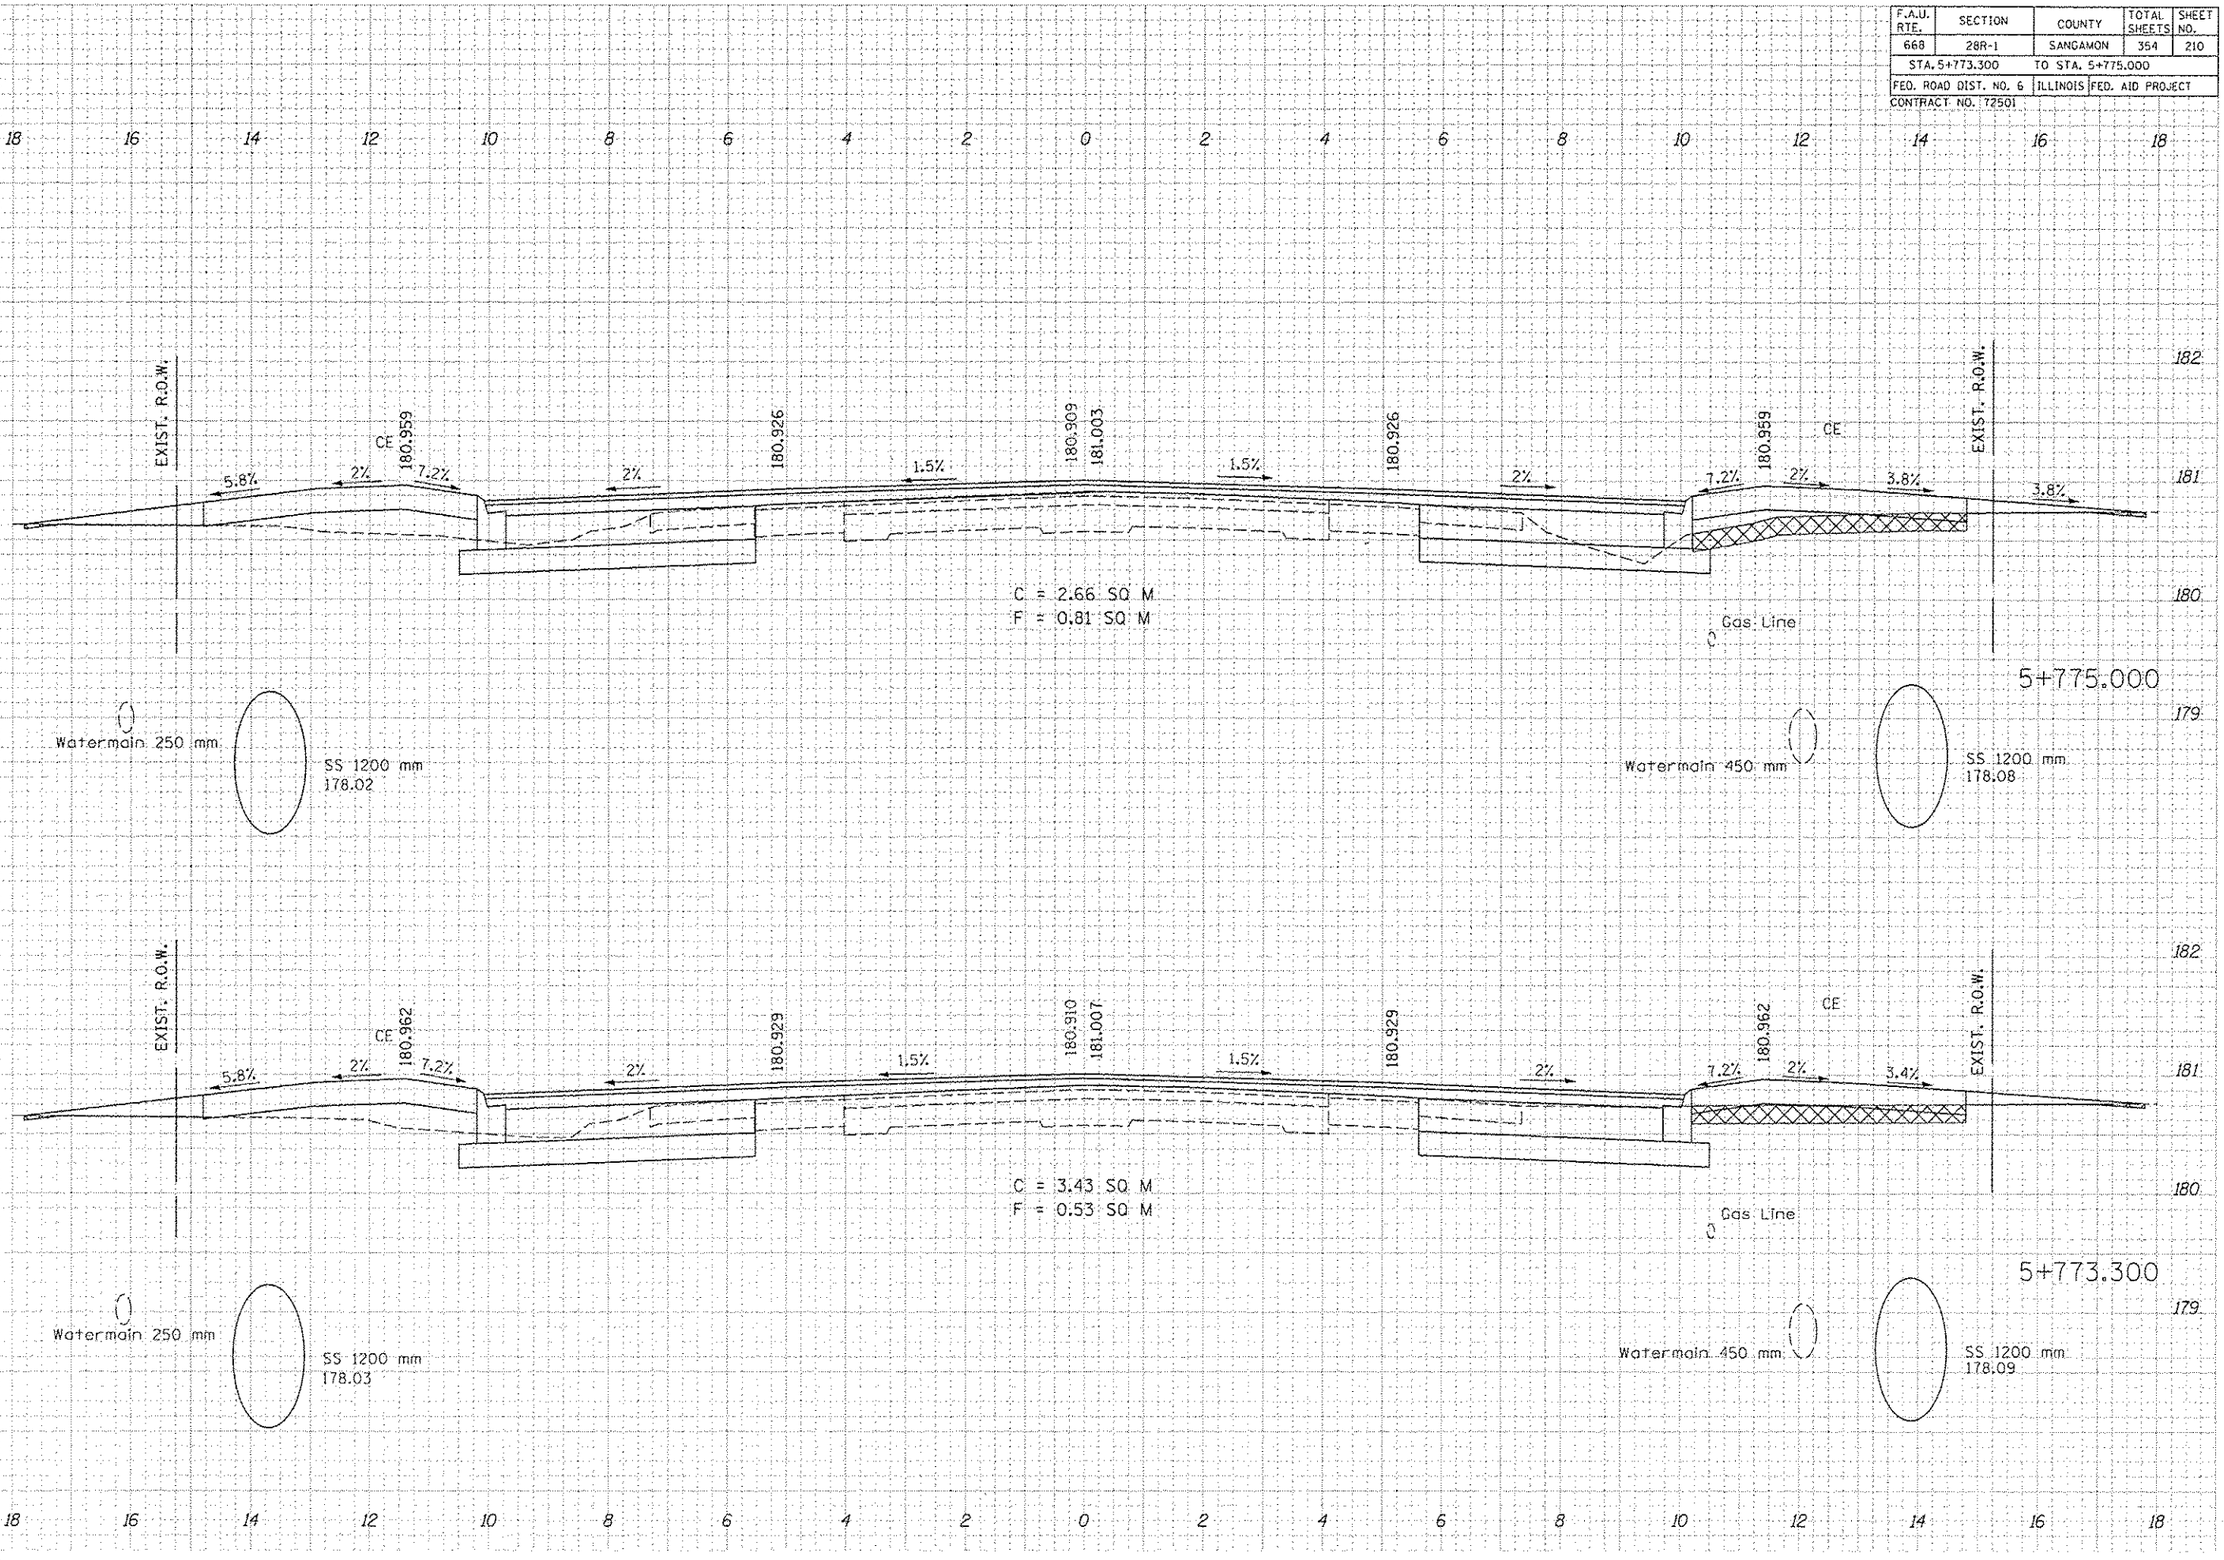

ORIGINAL SURVEY	DATE
	BY
	SURVEYED
	PLOTTED
	TEMPLATE
	AREAS
	AREAS CHECKED

NOTE BOOK
NO.