F.A.U. RTE.	SECTION	COUNTY	TOTAL SHEETS	SHEET NO.
668	28R-1	SANGAMON	354	221
STA. 5+975.000		TO STA. 5+987.500		
FED. ROAD DIST. NO. 6	ILLINOIS	FED. AID PROJECT		
CONTRACT NO. 72501				

NO.	NOTE BOOK	FINAL SURVEY
		SURVEYED
		PLOTTED
		ESTIMATE
		AREAS CHECKED
BY		
DATE		

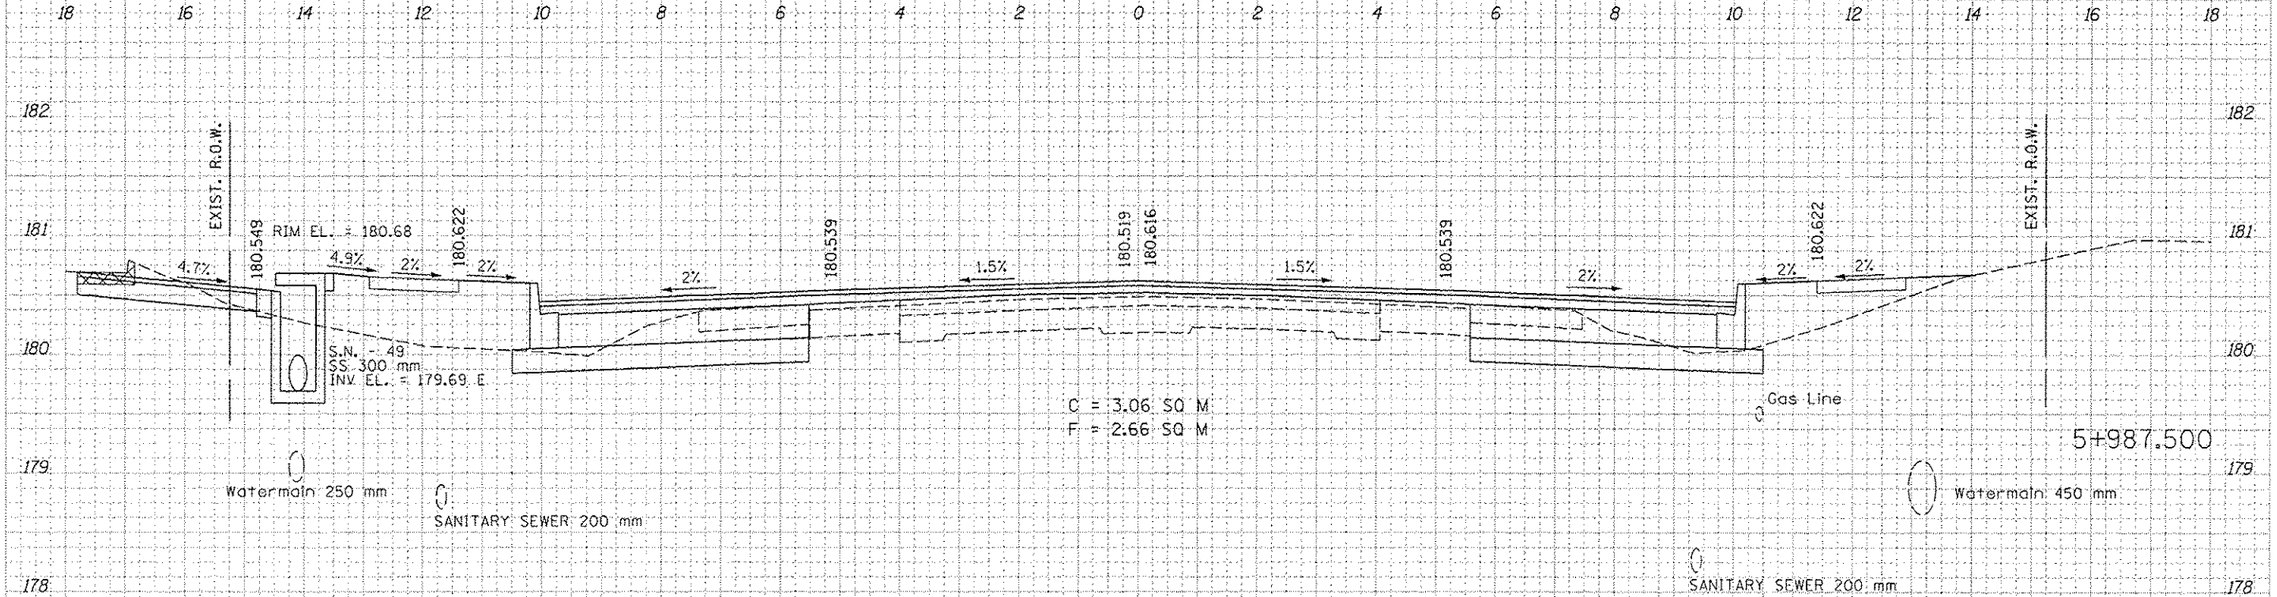
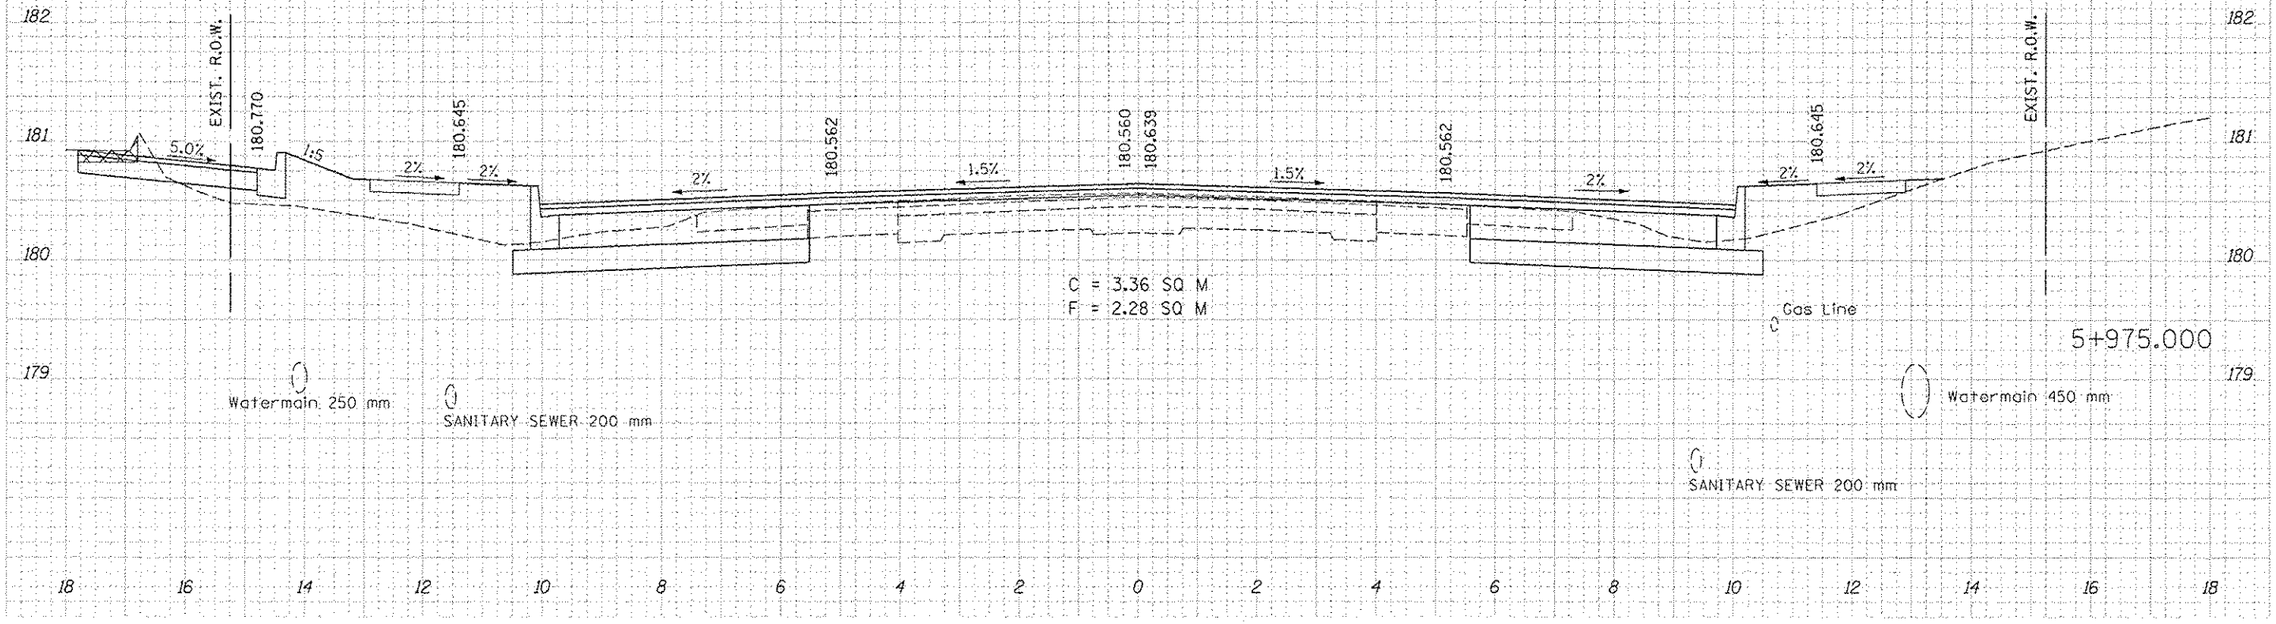
ORIGINAL SURVEY	NOTE BOOK	SURVEYED
		PLOTTED
		ESTIMATE
		AREAS CHECKED
BY		
DATE