F.A.U. RTE.	SECTION	COUNTY	TOTAL SHEETS	SHEET NO.
668	28R-1	SANGAMON	354	233
STA. 6+094.201		TO STA. 6+100.000		
FED. ROAD DIST. NO. 6		ILLINOIS	FED. AID PROJECT	
CONTRACT NO. 72501				

NO.	NOTE BOOK	FINAL SURVEY
	TEMPLATE	SURVEYED
	AREAS	PLOTTED
	AREAS CHECKED	TEMPLATE
		AREAS
		AREAS CHECKED
BY		
DATE		

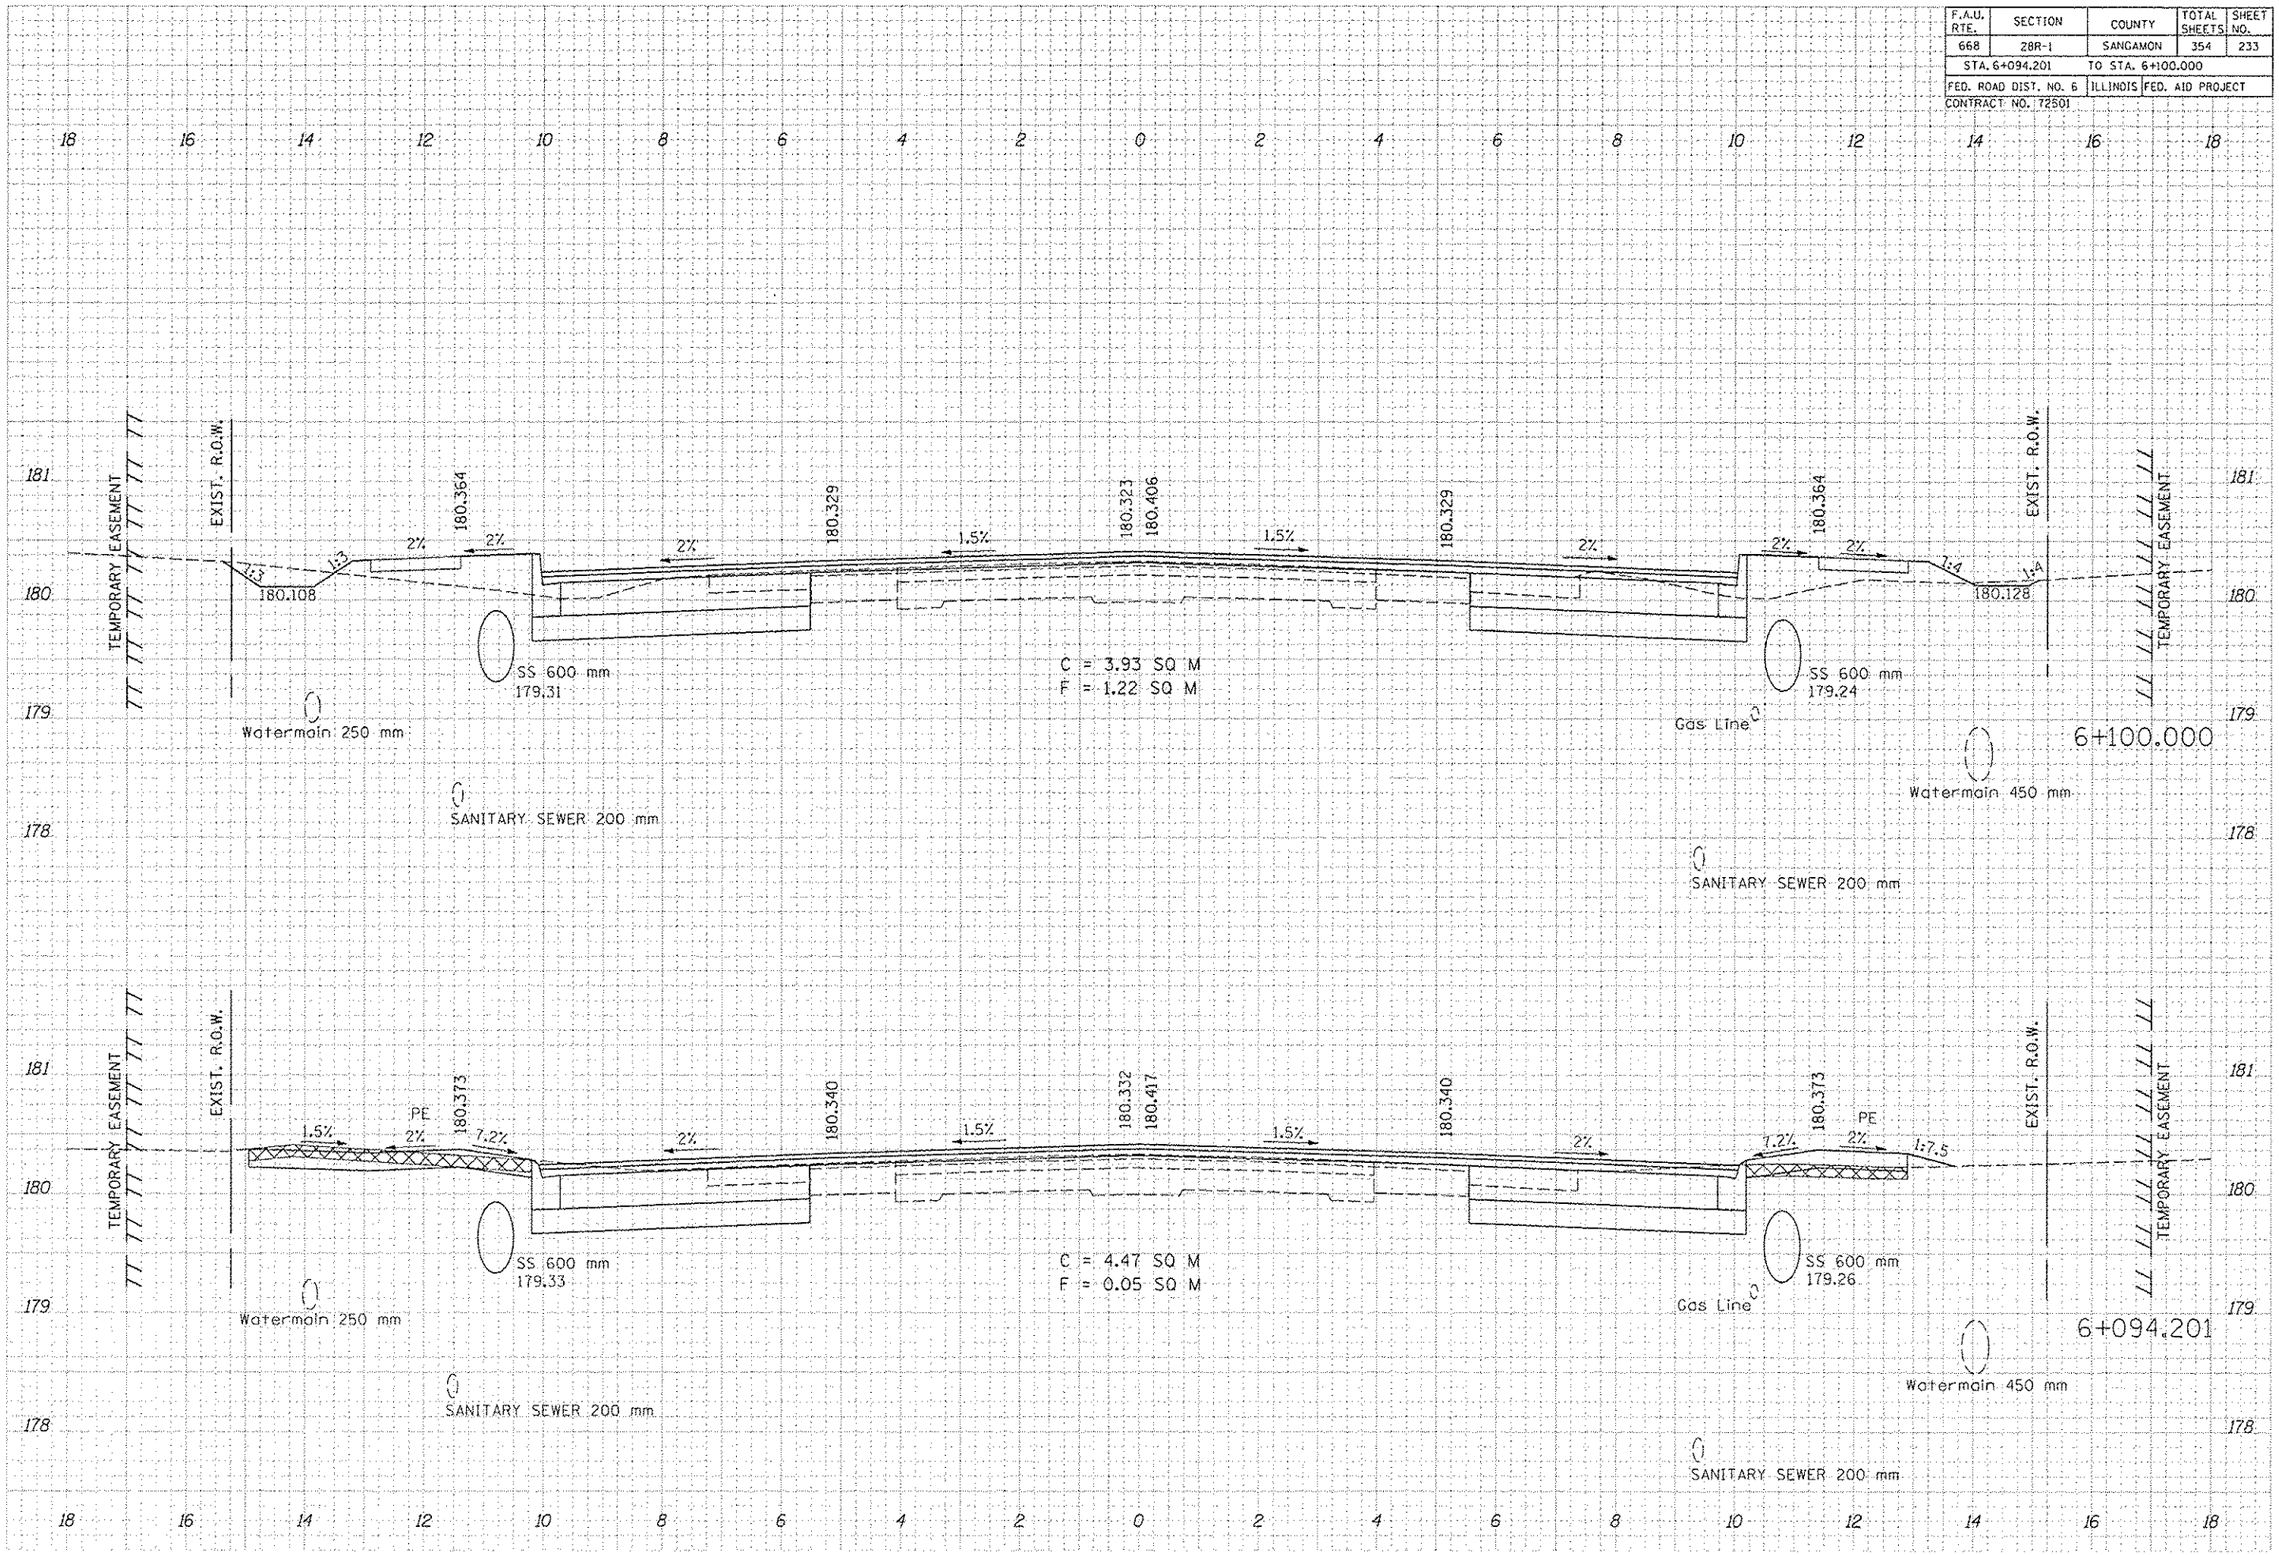

NO.	NOTE BOOK	ORIGINAL SURVEY
	TEMPLATE	SURVEYED
	AREAS	PLOTTED
	AREAS CHECKED	TEMPLATE
		AREAS
		AREAS CHECKED
BY		
DATE		