F.A.U. RTE.	SECTION	COUNTY	TOTAL SHEETS	SHEET NO.
668	28R-1	SANGAMON	354	235
STA. 6+125.000		TO STA. 6+126.500		
FED. ROAD DIST. NO. 6	ILLINOIS	FED. AID PROJECT		

CONTRACT NO. 72501

FINAL SURVEY NOTE BOOK	SURVEYED BY	DATE
	PLOTTED BY	
	TYPED BY	
	AREAS BY	
NO.	AREAS CHECKED	
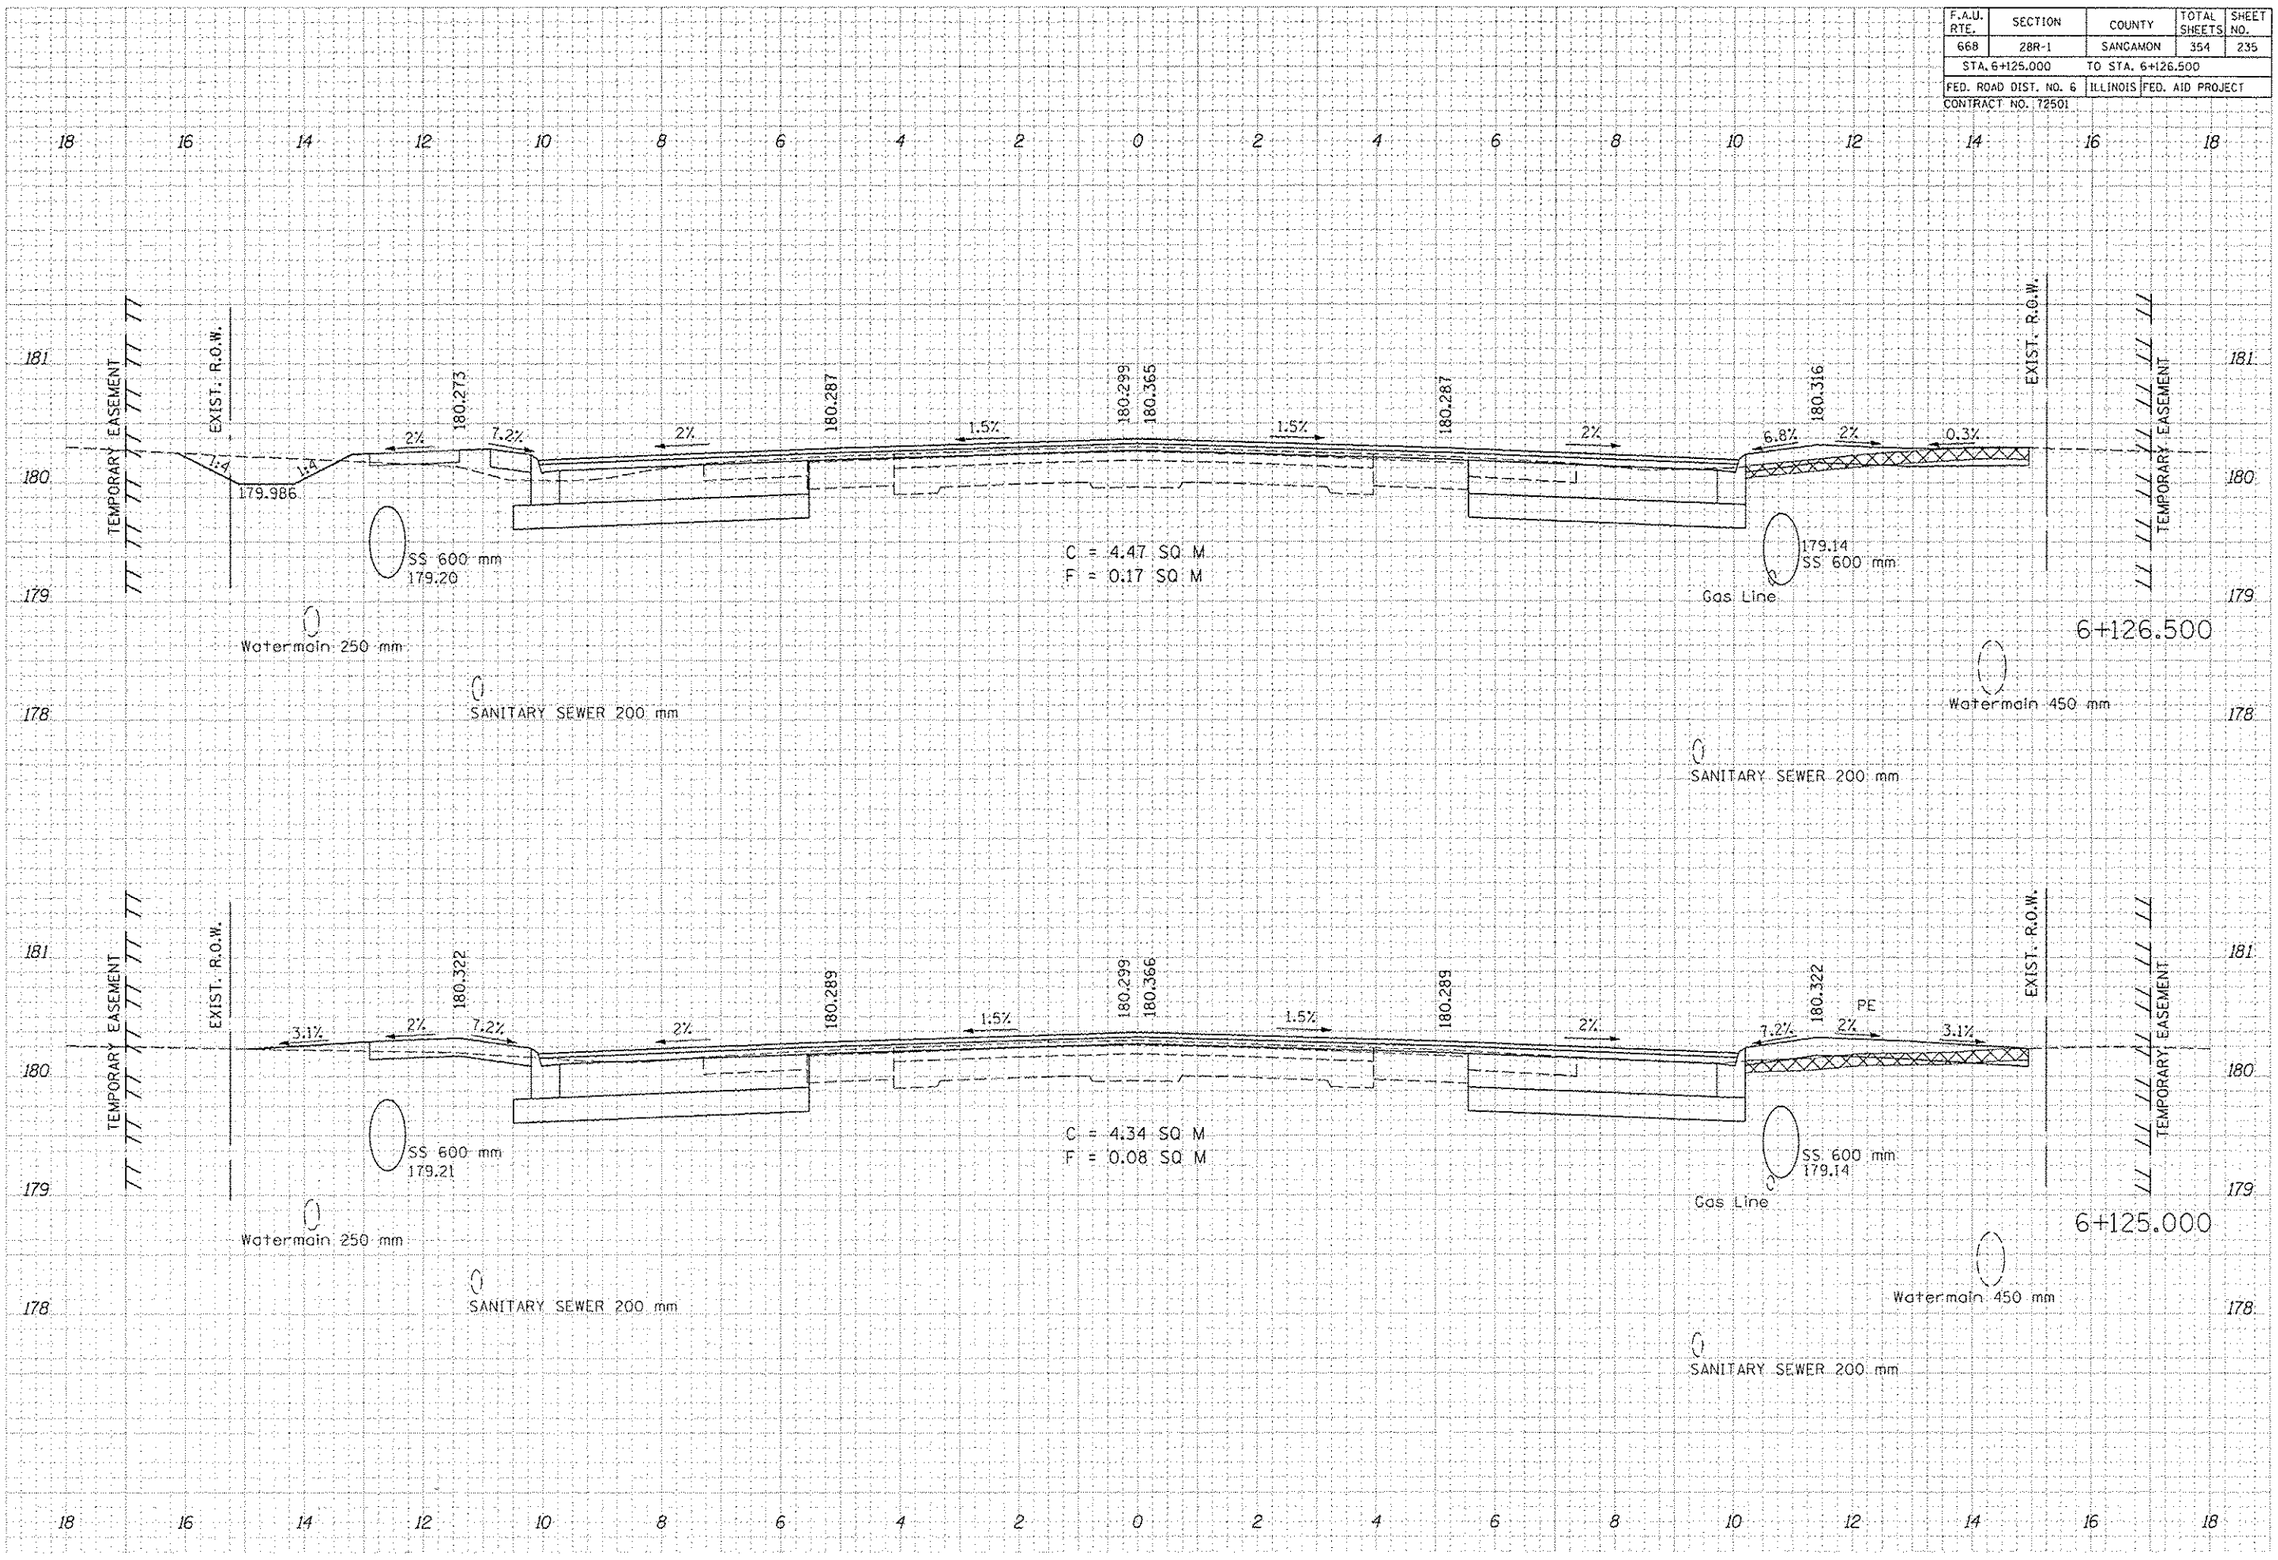
ORIGINAL SURVEY	SURVEYED BY	DATE
	PLOTTED BY	
	TYPED BY	
NOTE BOOK	AREAS BY	
NO.	AREAS CHECKED