F.A.U. RTE.	SECTION	COUNTY	TOTAL SHEETS	SHEET NO.
668	28R-1	SANGAMON	354	242
STA. 6+182.343		TO STA. 6+187.500		
FED. ROAD DIST. NO. 6	ILLINOIS	FED. AID PROJECT		
CONTRACT NO. 72501				
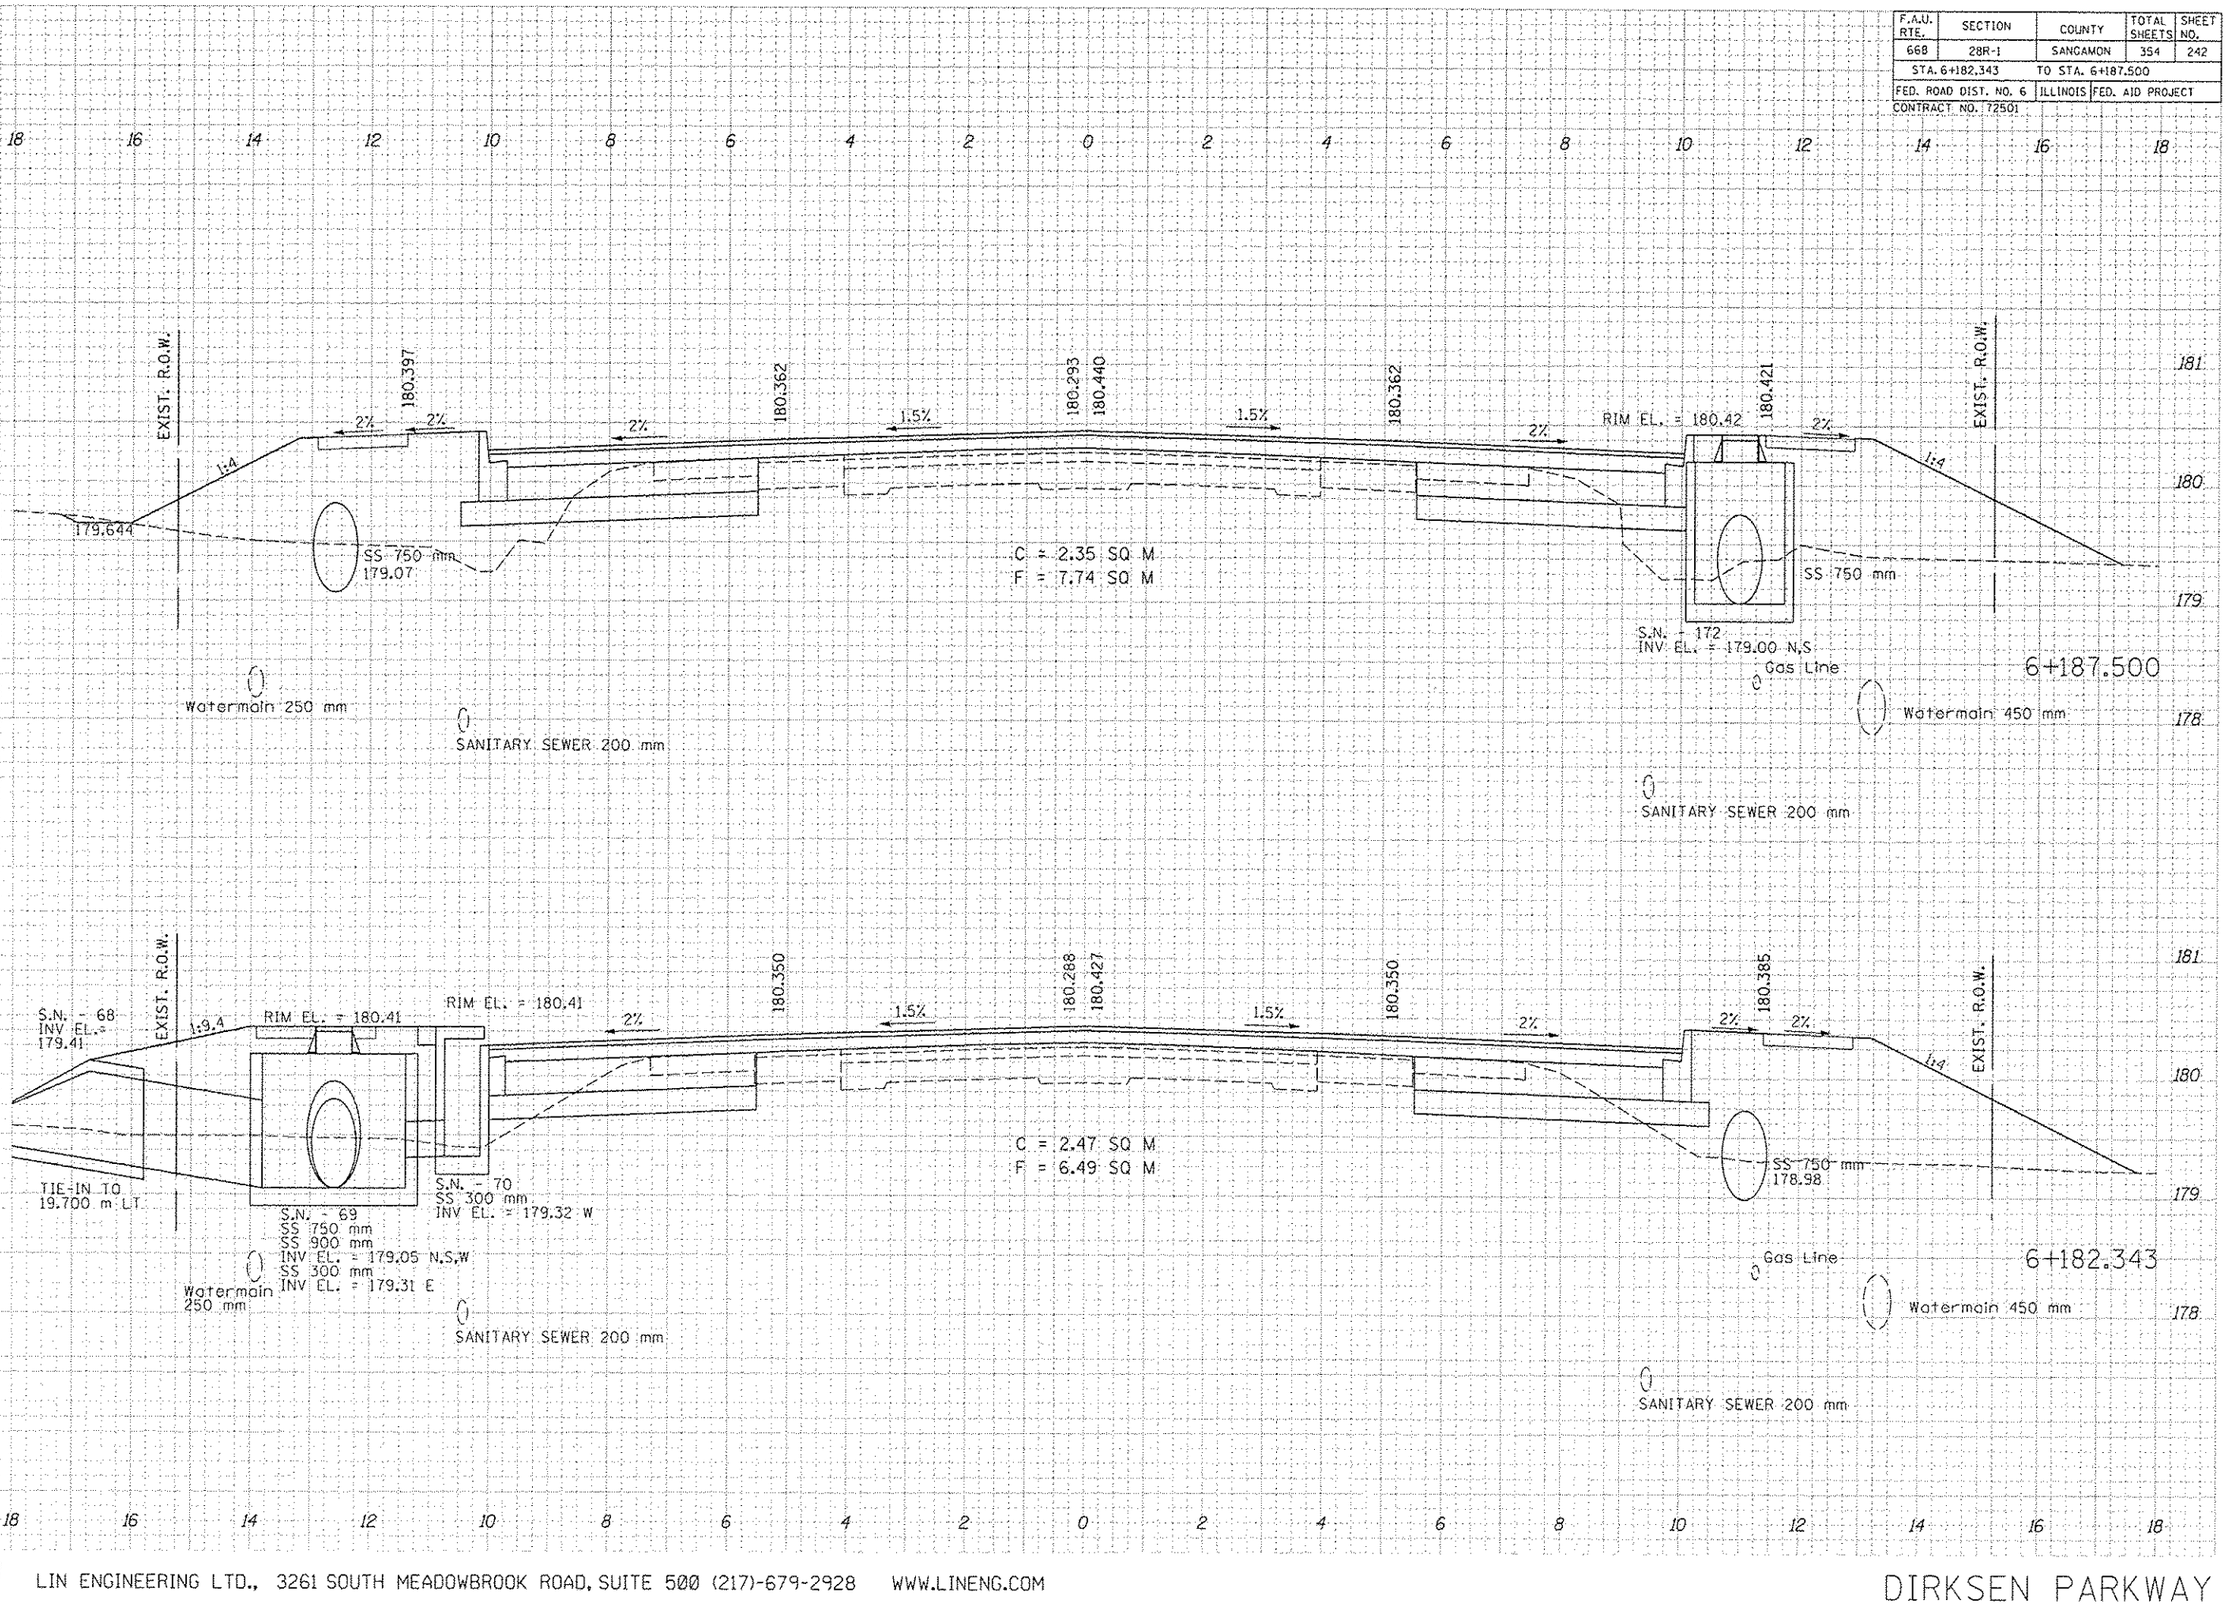
DATE
BY
SURVEYED
PLOTTED
TECHNICIAN
AREAS
AREAS CHECKED
FINAL SURVEY
NOTE BOOK
NO.