F.A.U. RTE.	SECTION	COUNTY	TOTAL SHEETS	SHEET NO.
668	28R-1	SANGAMON	354	257
STA. 6+325.000		TO STA. 6+325.000		
FED. ROAD DIST. NO. 6		ILLINOIS	FED. AID PROJECT	
CONTRACT NO. 72501				

FINAL SURVEY
NOTE BOOK
NO.
SURVEYED BY
PLOTTED BY
TYPED BY
AREAS CHECKED BY
DATE
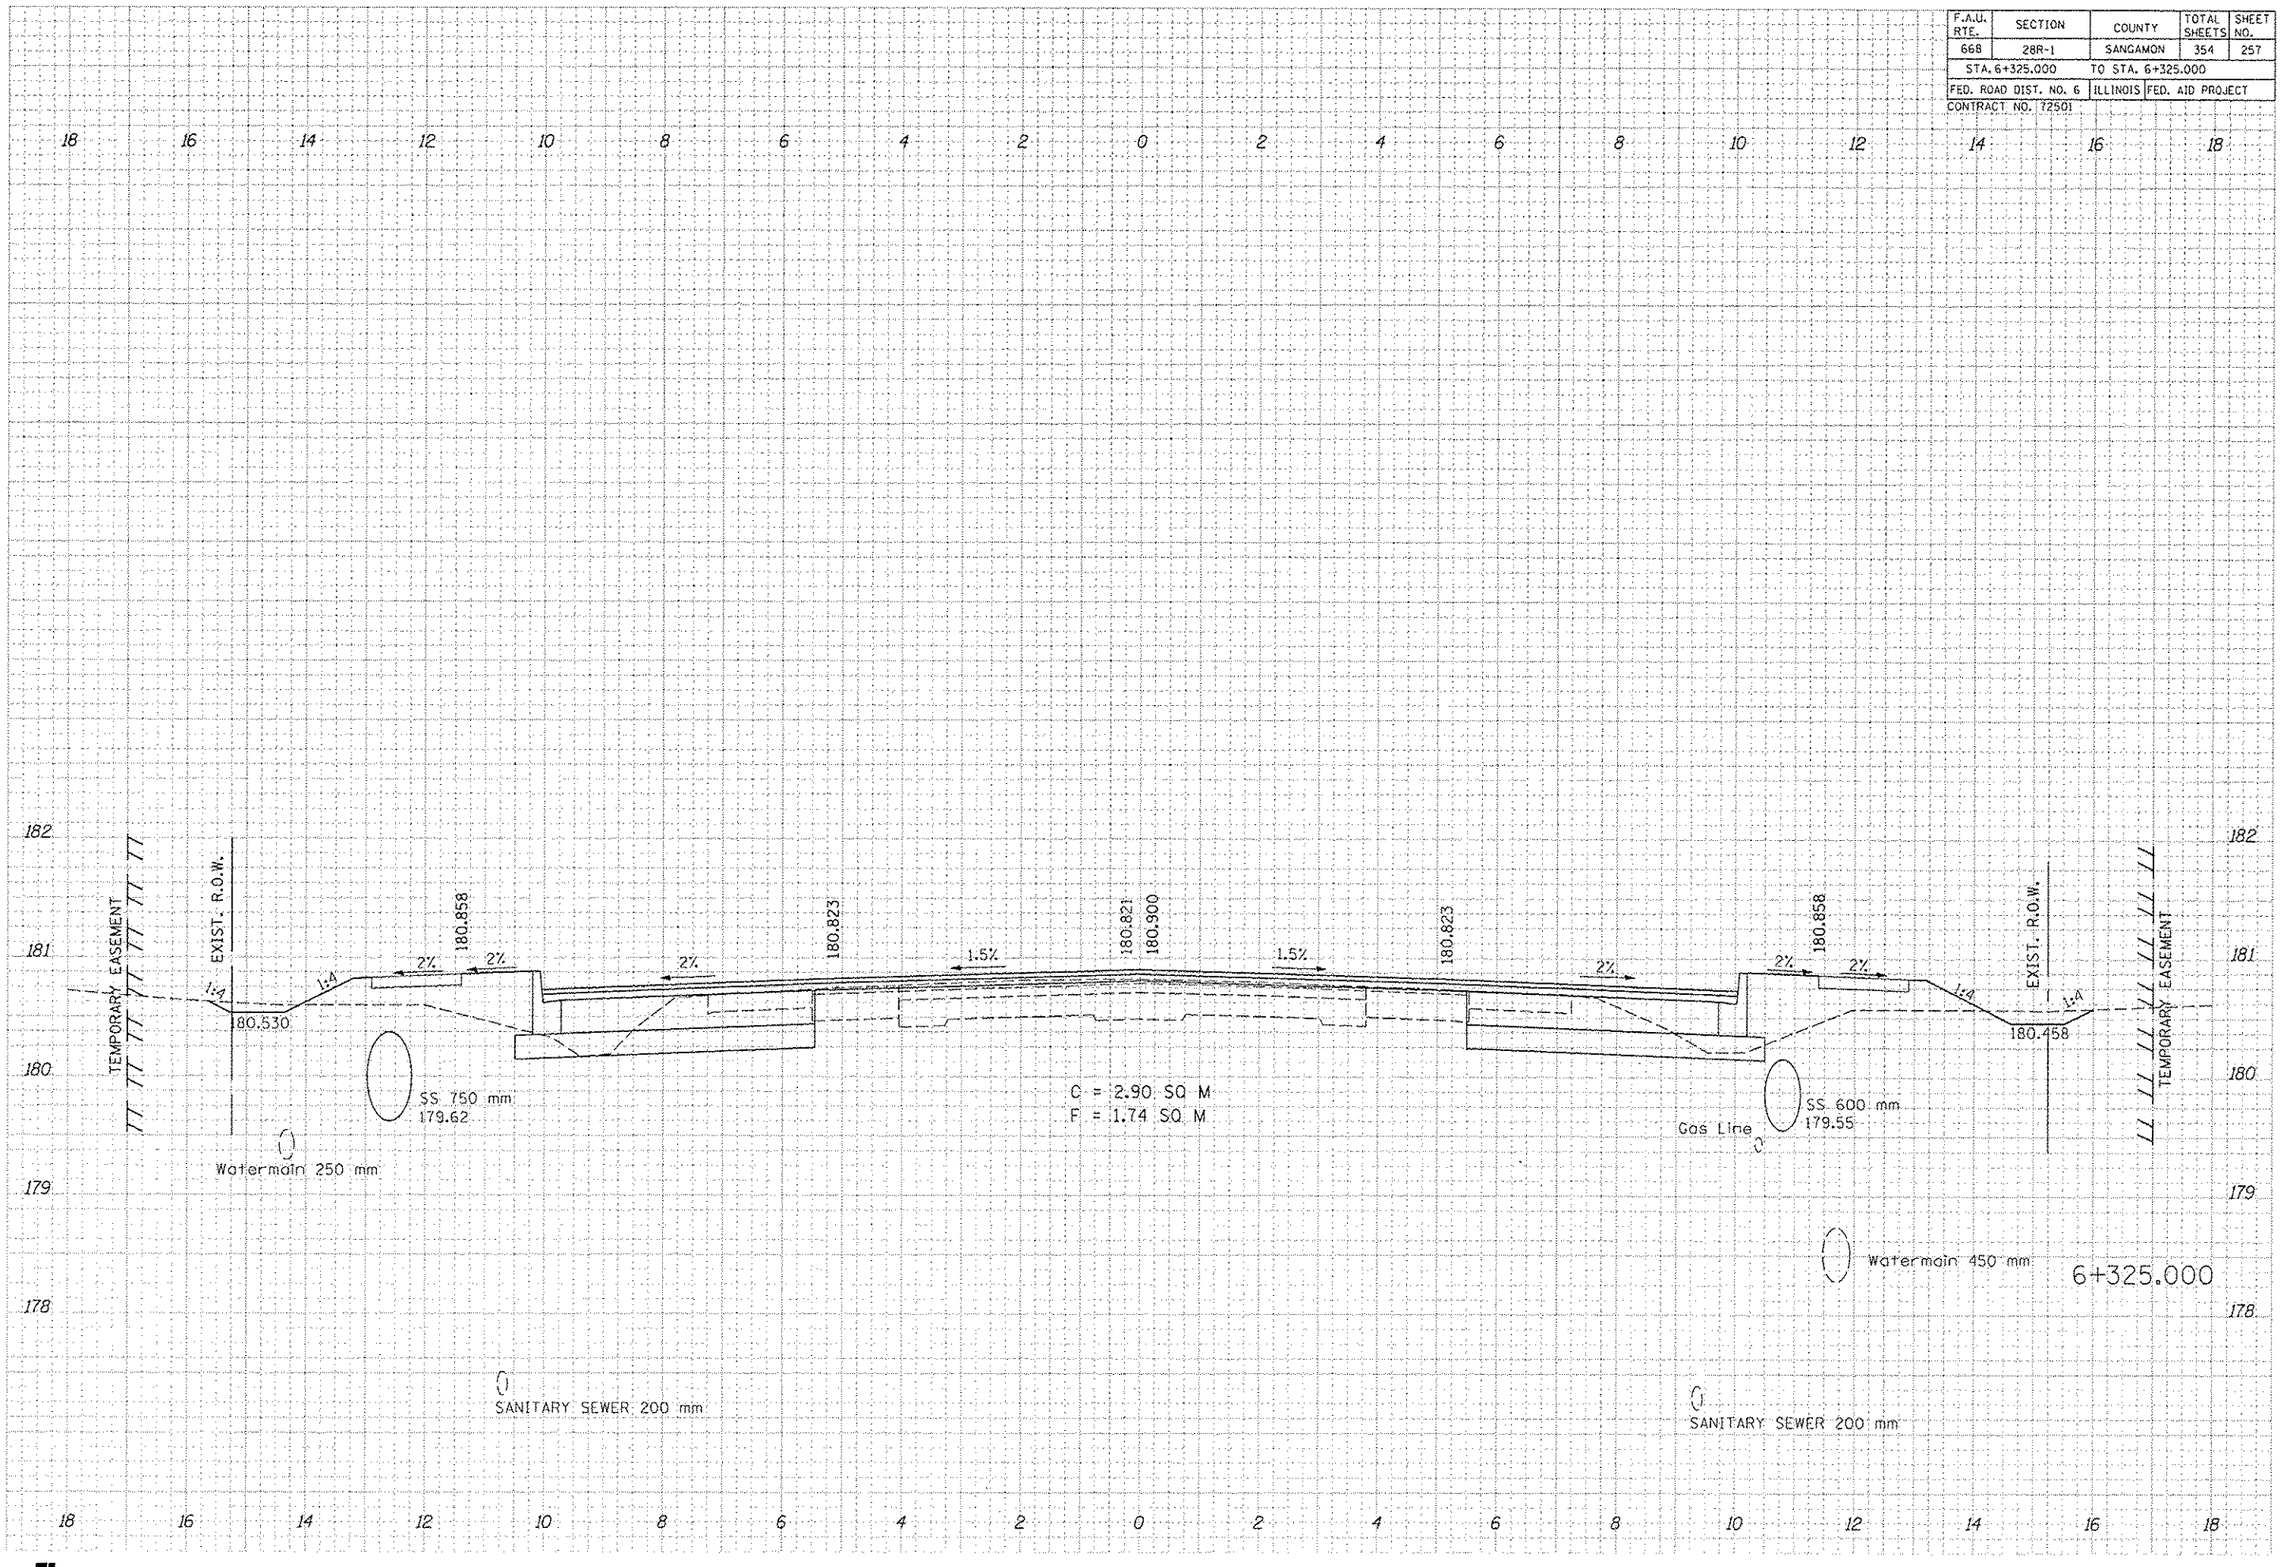
ORIGINAL SURVEY
NOTE BOOK
NO.
SURVEYED BY
PLOTTED BY
TYPED BY
AREAS CHECKED BY
DATE