F.A.U. RTE.	SECTION	COUNTY	TOTAL SHEETS	SHEET NO.
668	28R-1	SANGAMON	354	260
STA. 6+337.500		TO STA. 6+337.500		
FED. ROAD DIST. NO. 6		ILLINOIS	FED. AID PROJECT	
CONTRACT NO. 72501				

FINAL SURVEY
NOTE BOOK
NO.
SURVEYED
PLOTTED
ISSUE DATE
AREAS
AREAS CHECKED
BY
DATE
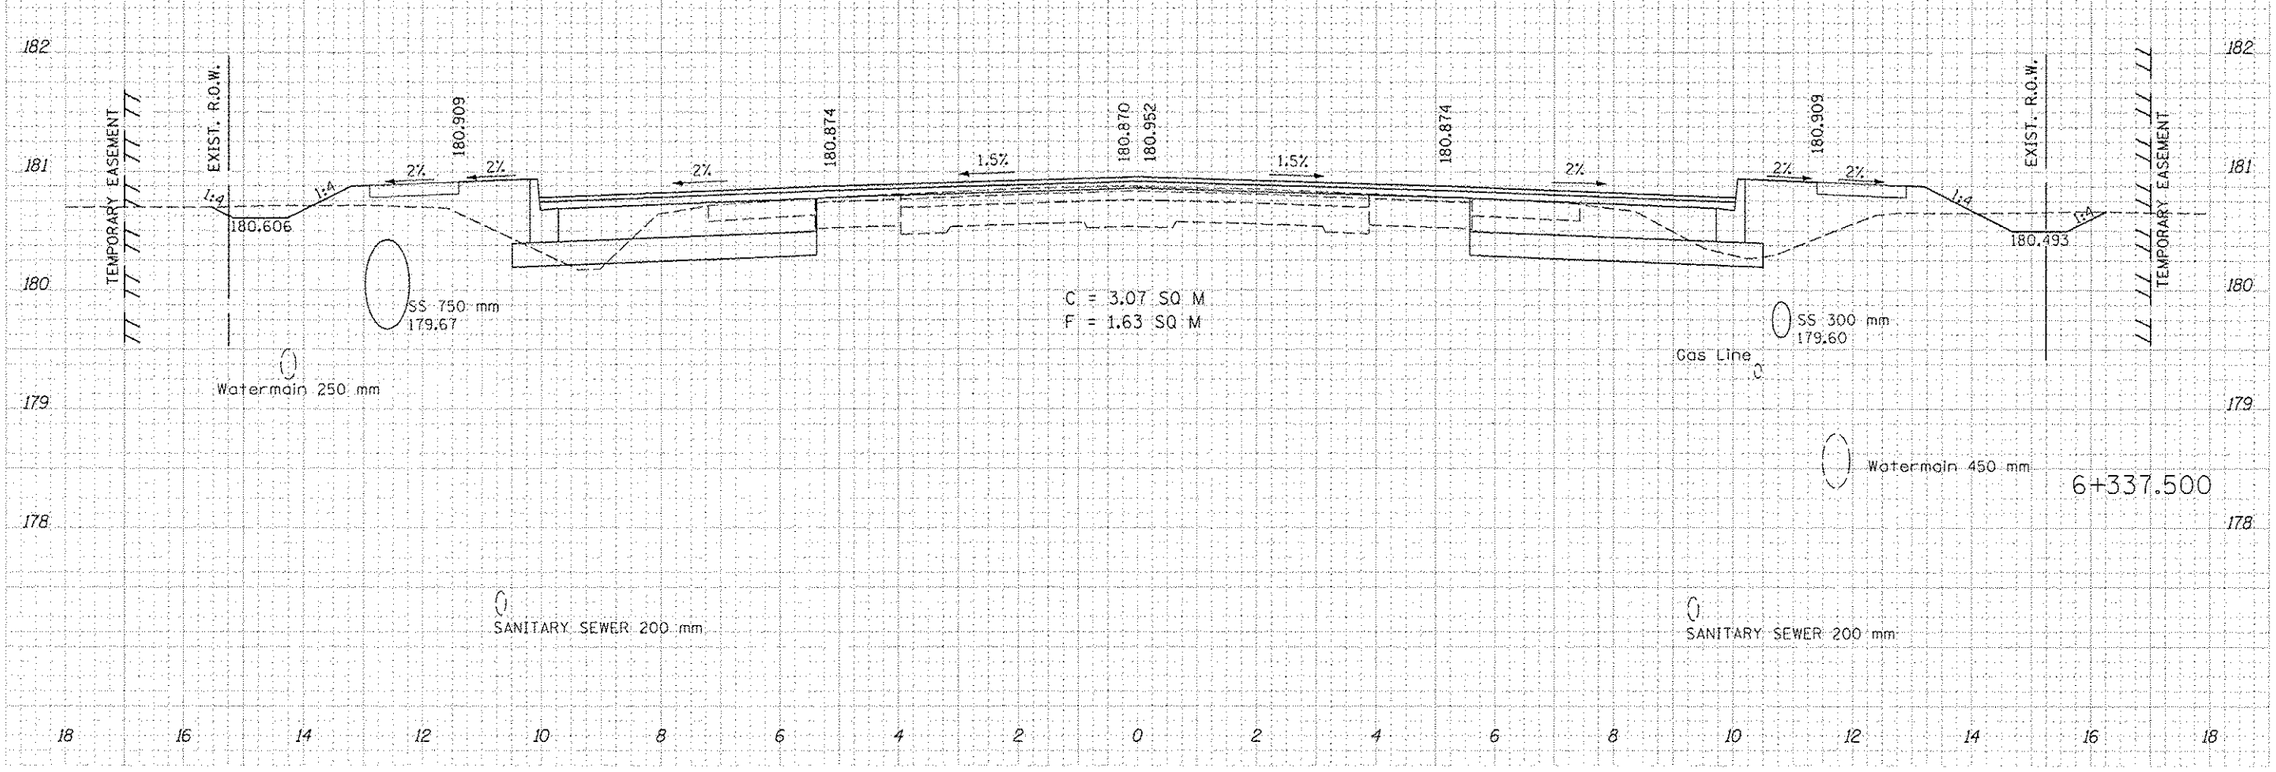
ORIGINAL SURVEY
NOTE BOOK
NO.
SURVEYED
PLOTTED
ISSUE DATE
AREAS
AREAS CHECKED
BY
DATE