F.A.U. RTE.	SECTION	COUNTY	TOTAL SHEETS	SHEET NO.
668	28R-1	SANGAMON	354	262
STA. 6+350.000		TO STA. 6+350.000		
FED. ROAD DIST. NO. 6		ILLINOIS	FED. AID PROJECT	
CONTRACT NO. 72501				

FINAL SURVEY
NOTE BOOK
NO.
SURVEYED
PLOTTED
TRANSLATE
AREAS
AREAS CHECKED
BY
DATE
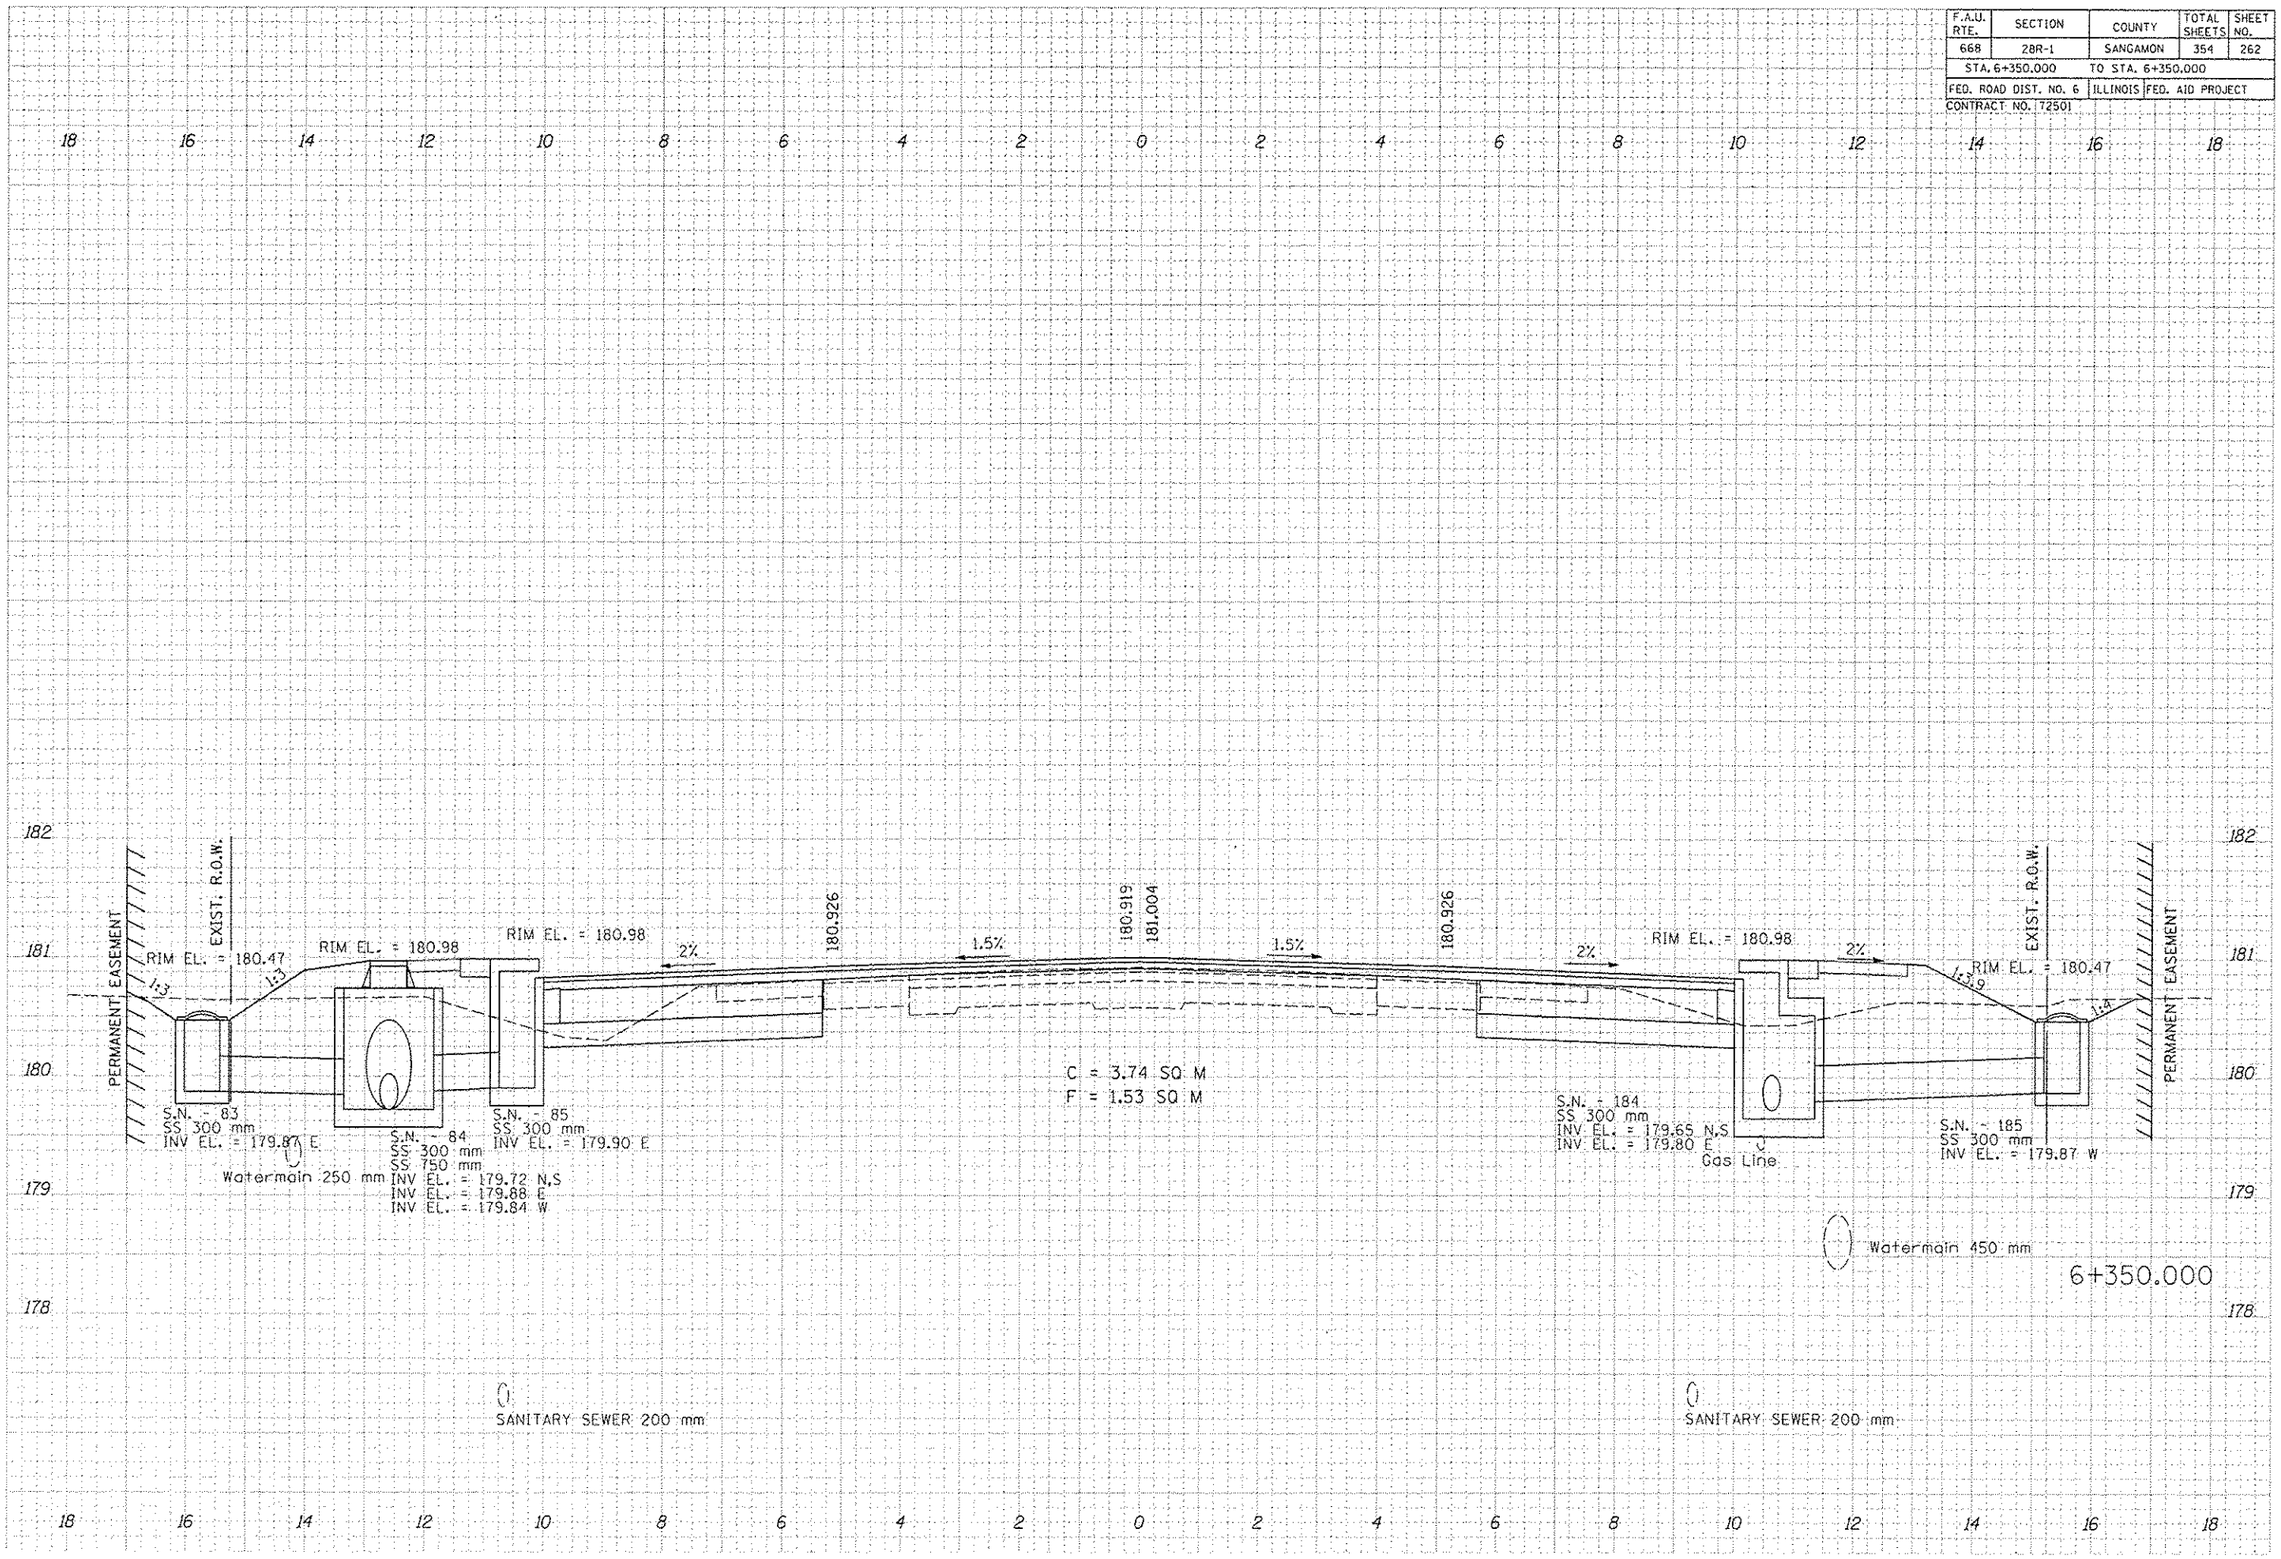
ORIGINAL SURVEY
NOTE BOOK
NO.
SURVEYED
PLOTTED
TRANSLATE
AREAS
AREAS CHECKED
BY
DATE