F.A.U. RTE.	SECTION	COUNTY	TOTAL SHEETS	SHEET NO.
668	28R-1	SANGAMON	354	275
STA. 6+437.500		TO STA. 6+437.500		
FED. ROAD DIST. NO. 6		ILLINOIS	FED. AID PROJECT	
CONTRACT NO. 72501				

FINAL SURVEY NOTE BOOK — NO. — SURVEYED BY — PLOTTED BY — TEMPLATE AREAS — AREAS CHECKED — BY — DATE

ORIGINAL SURVEY NOTE BOOK — NO. — SURVEYED BY — PLOTTED BY — TEMPLATE AREAS — AREAS CHECKED — BY — DATE

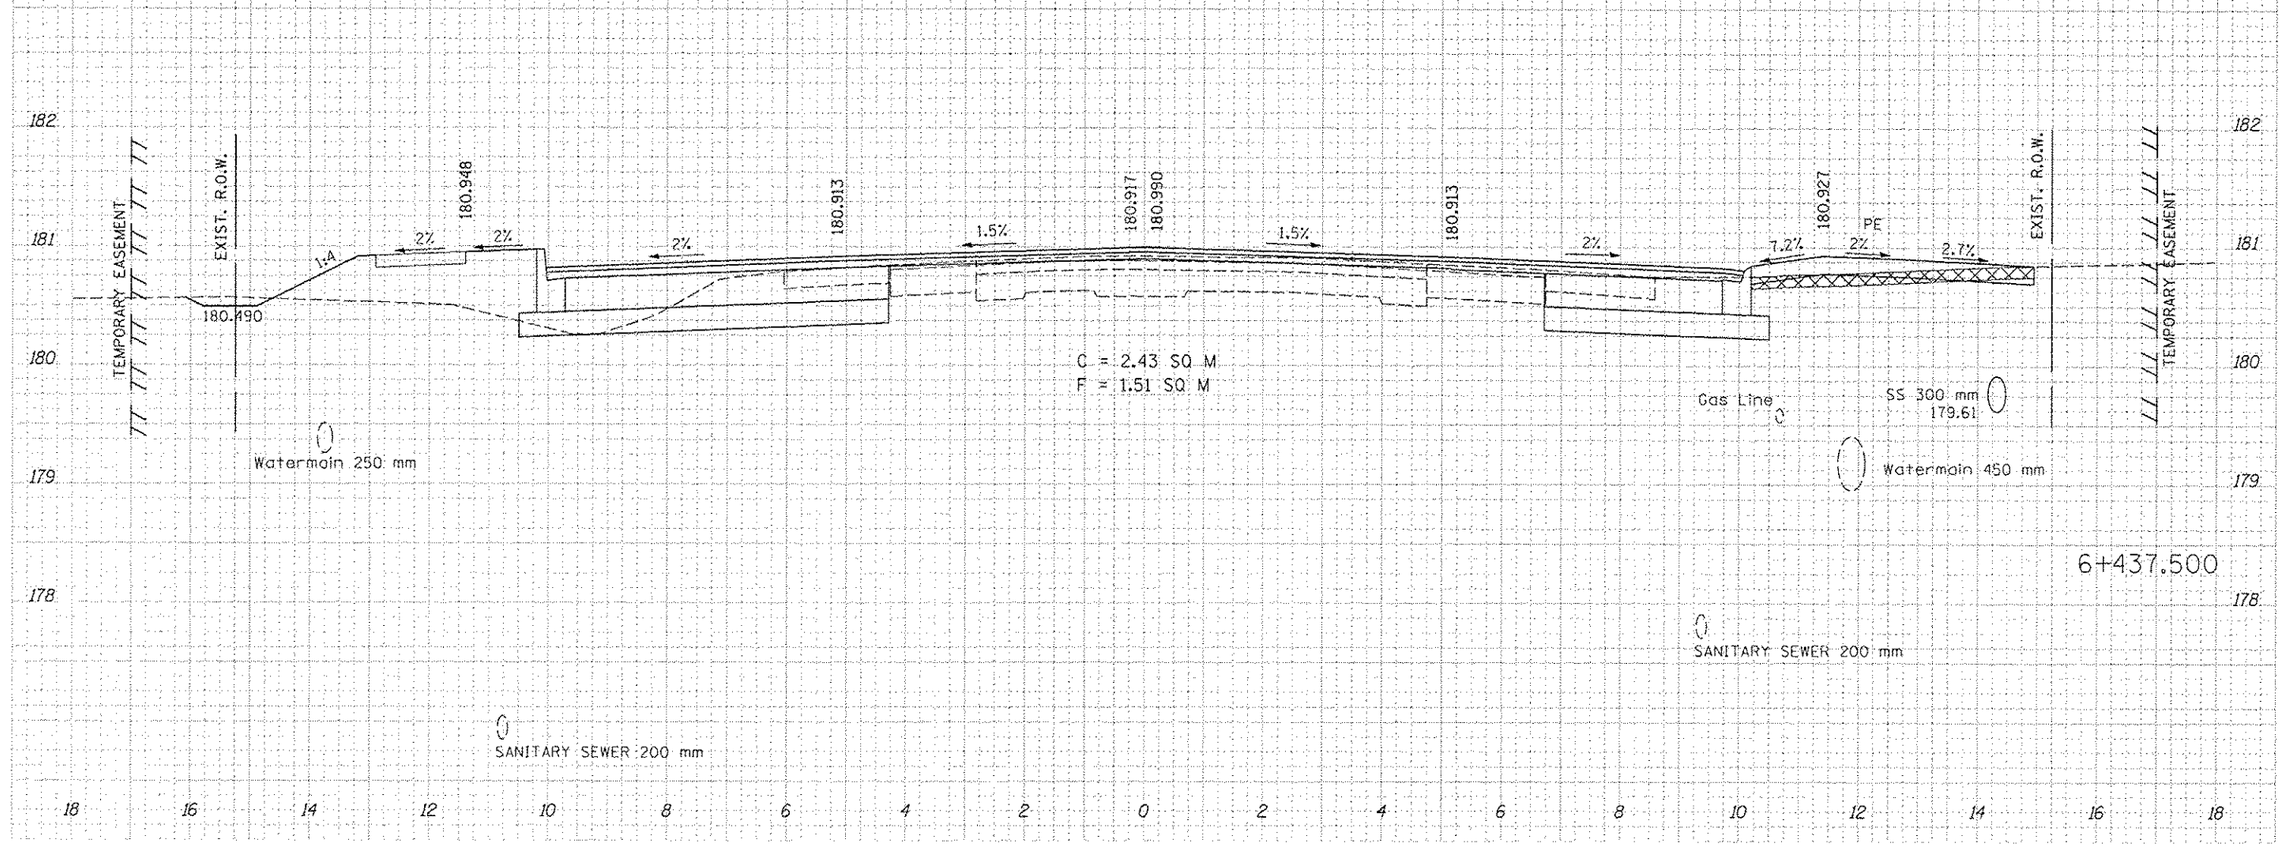

LIN ENGINEERING LTD., 3261 SOUTH MEADOWBROOK ROAD, SUITE 500 (217)-679-2928 WWW.LINENG.COM

DIRKSEN PARKWAY