F.A.U. RTE.	SECTION	COUNTY	TOTAL SHEETS	SHEET NO.
668	28R-1	SANGAMON	354	280
STA. 6+456.331		TO STA. 6+456.331		
FED. ROAD DIST. NO. 6		ILLINOIS	FED. AID PROJECT	

CONTRACT NO. 72501

FINAL SURVEY
NOTE BOOK
SURVEYED
PLOTTED
DRAWN
AREAS
AREAS CHECKED
BY
DATE
NO.
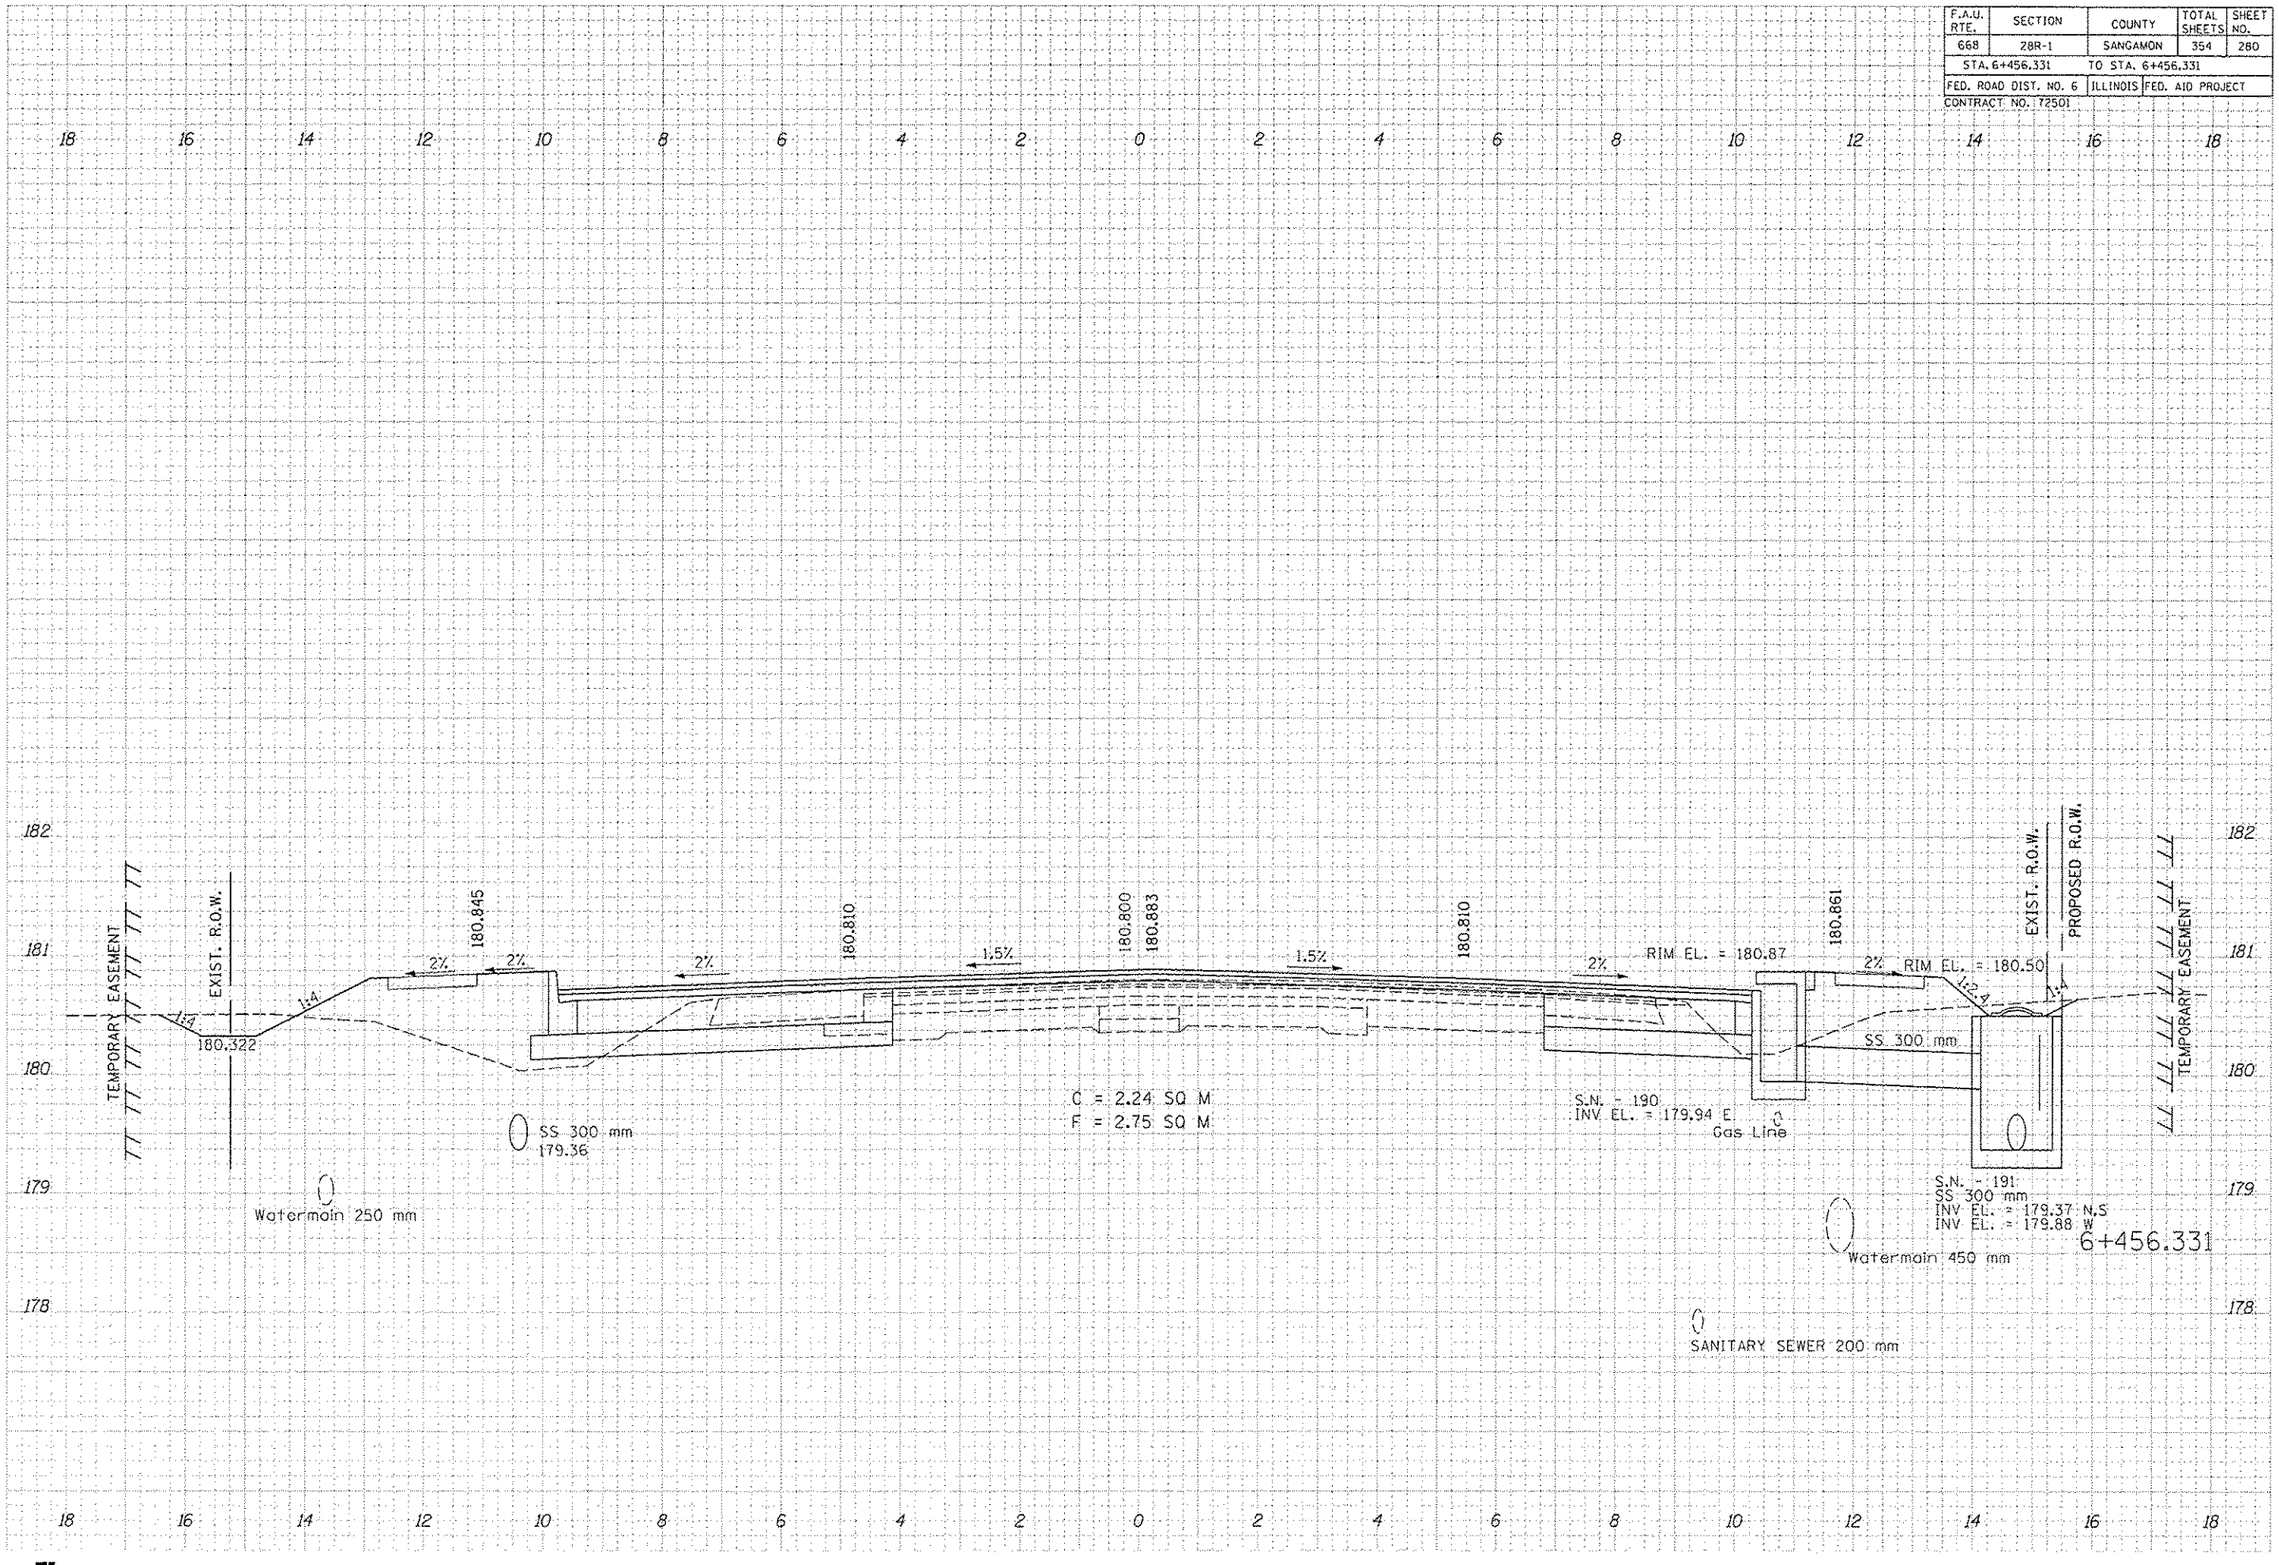
ORIGINAL SURVEY
NOTE BOOK
SURVEYED
PLOTTED
DRAWN
AREAS
AREAS CHECKED
BY
DATE
NO.