F.A.U. RTE.	SECTION	COUNTY	TOTAL SHEETS	SHEET NO.
668	28R-1	SANGAMON	354	286
STA. 6+492.100		TO STA. 6+493.100		
FED. ROAD DIST. NO. 6		ILLINOIS	FED. AID PROJECT	
CONTRACT NO. 72501				

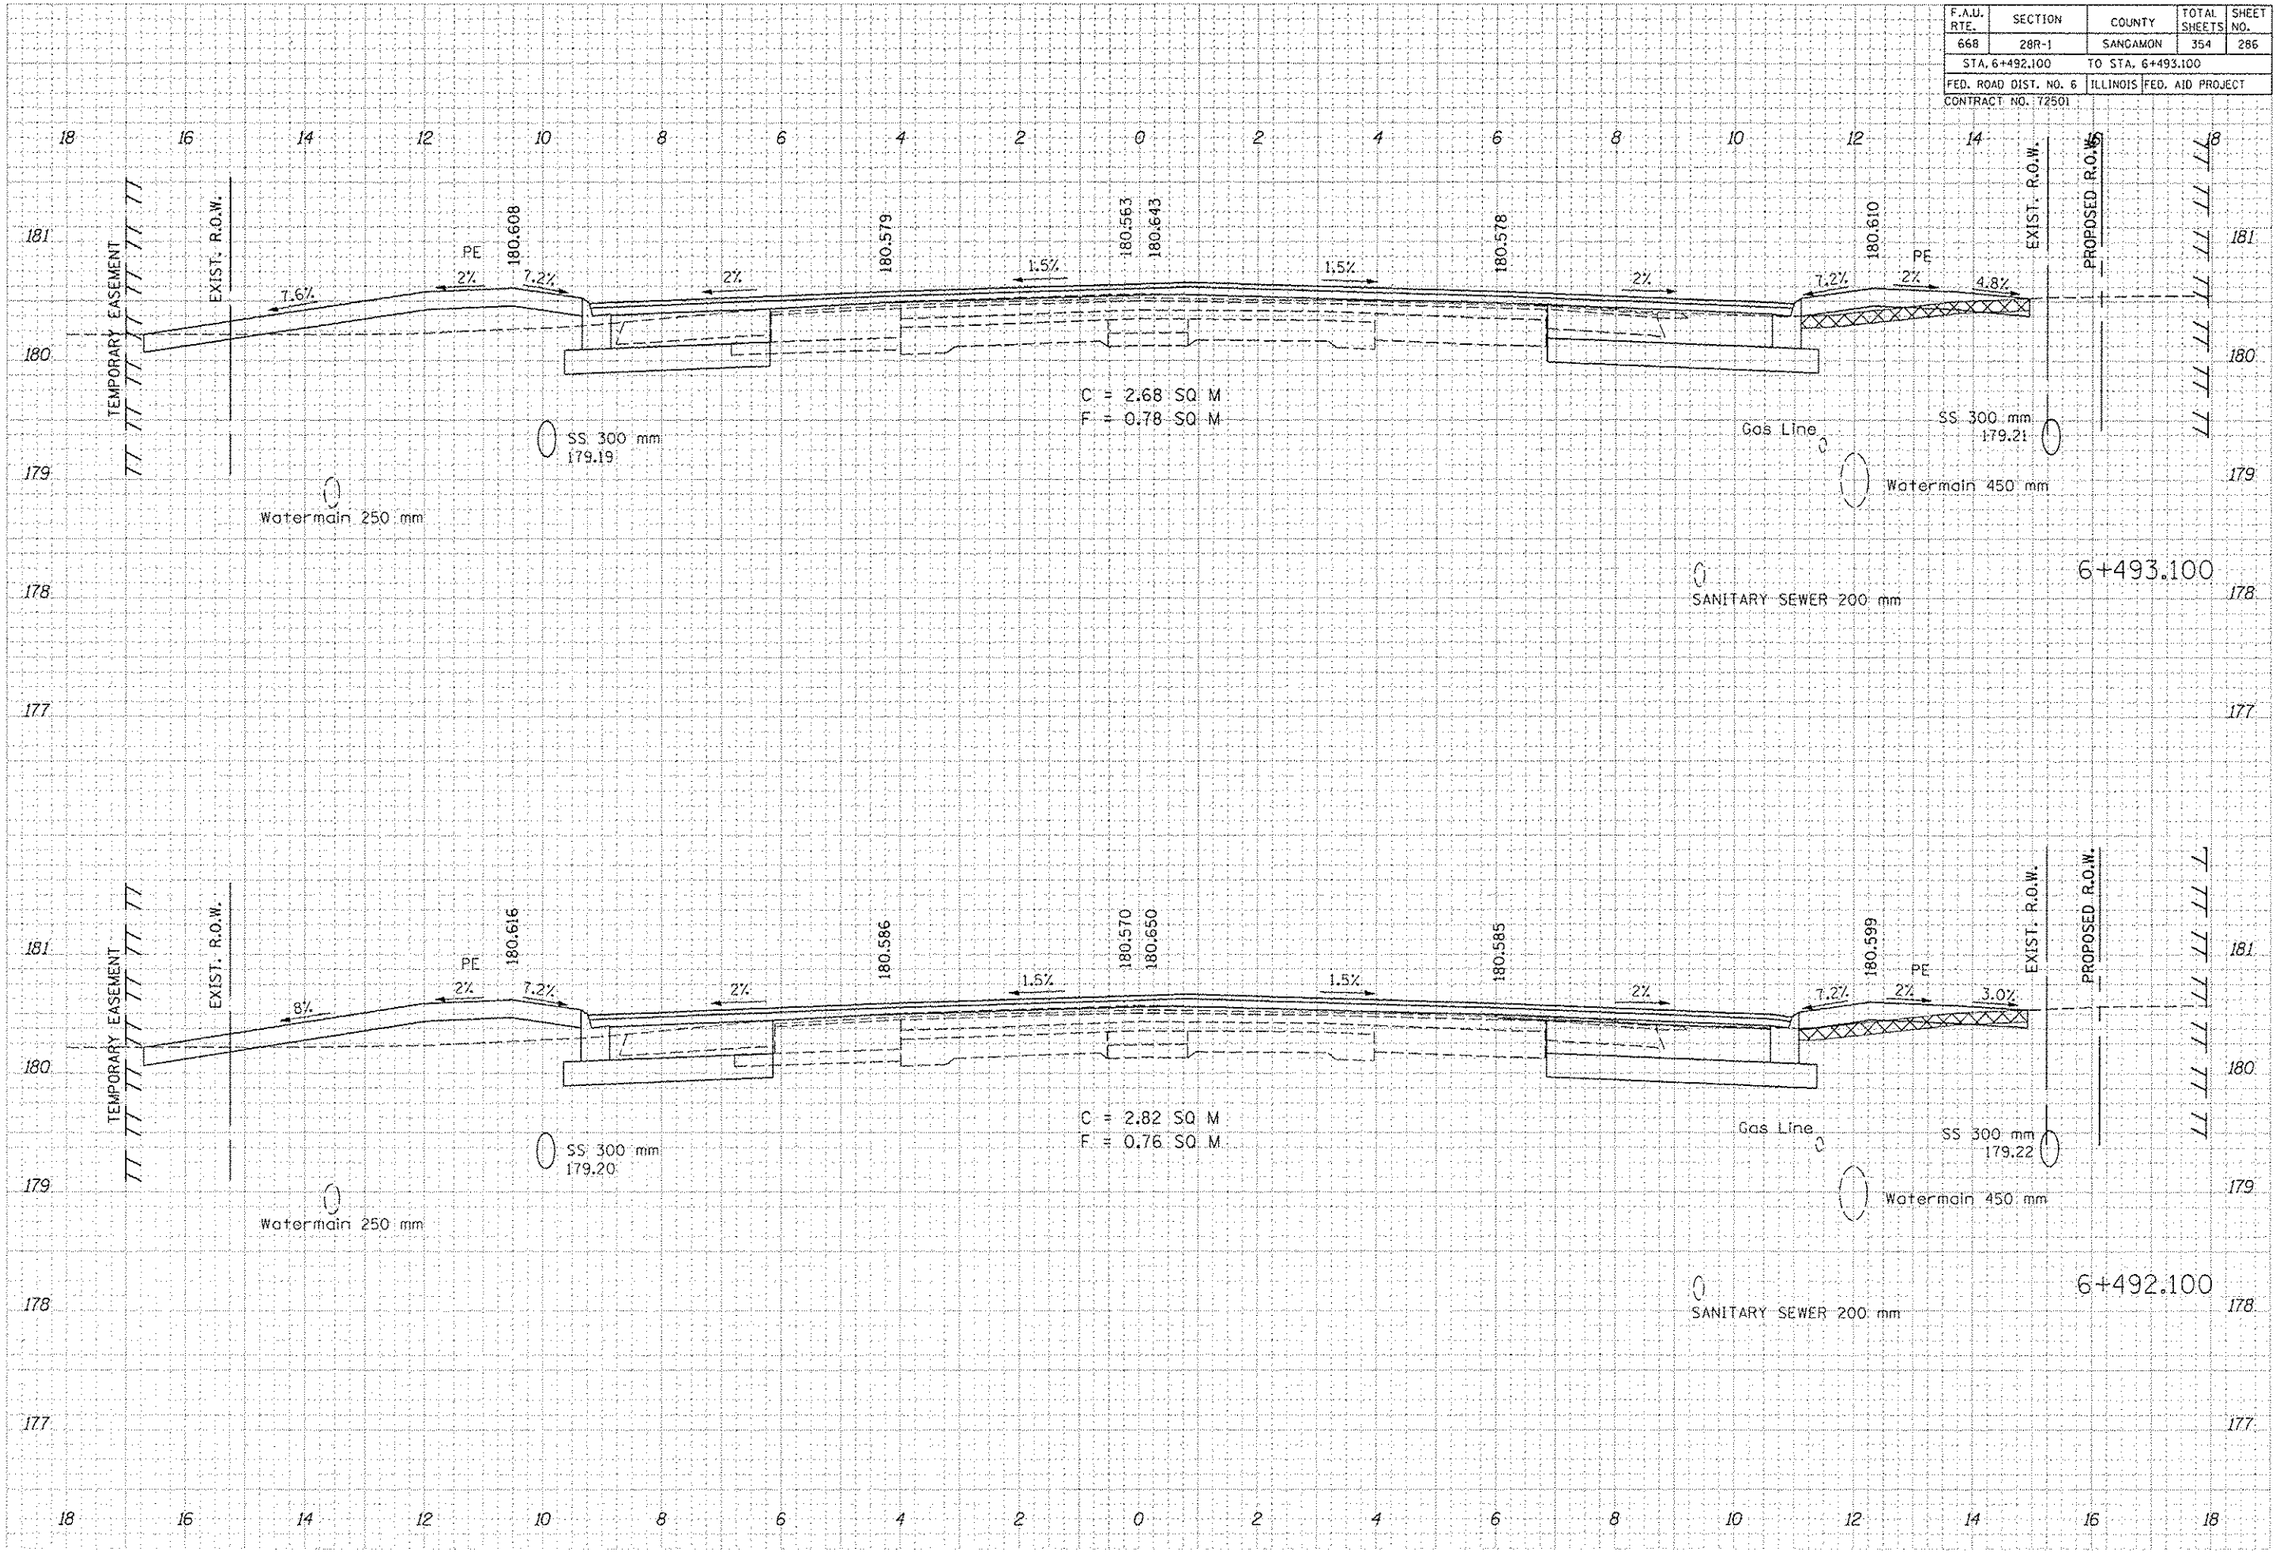

FINAL SURVEY — NOTE BOOK — SURVEYED — PLOTTED — AREAS — AREAS CHECKED — BY — DATE — NO.

ORIGINAL SURVEY — NOTE BOOK — SURVEYED — PLOTTED — AREAS — AREAS CHECKED — BY — DATE — NO.