F.A.U. RTE.	SECTION	COUNTY	TOTAL SHEETS	SHEET NO.
668	28R-1	SANGAMON	354	290
STA. 6+524.651		TO STA. 6+525.000		
FED. ROAD DIST. NO. 6		ILLINOIS	FED. AID PROJECT	
CONTRACT NO. 72501				
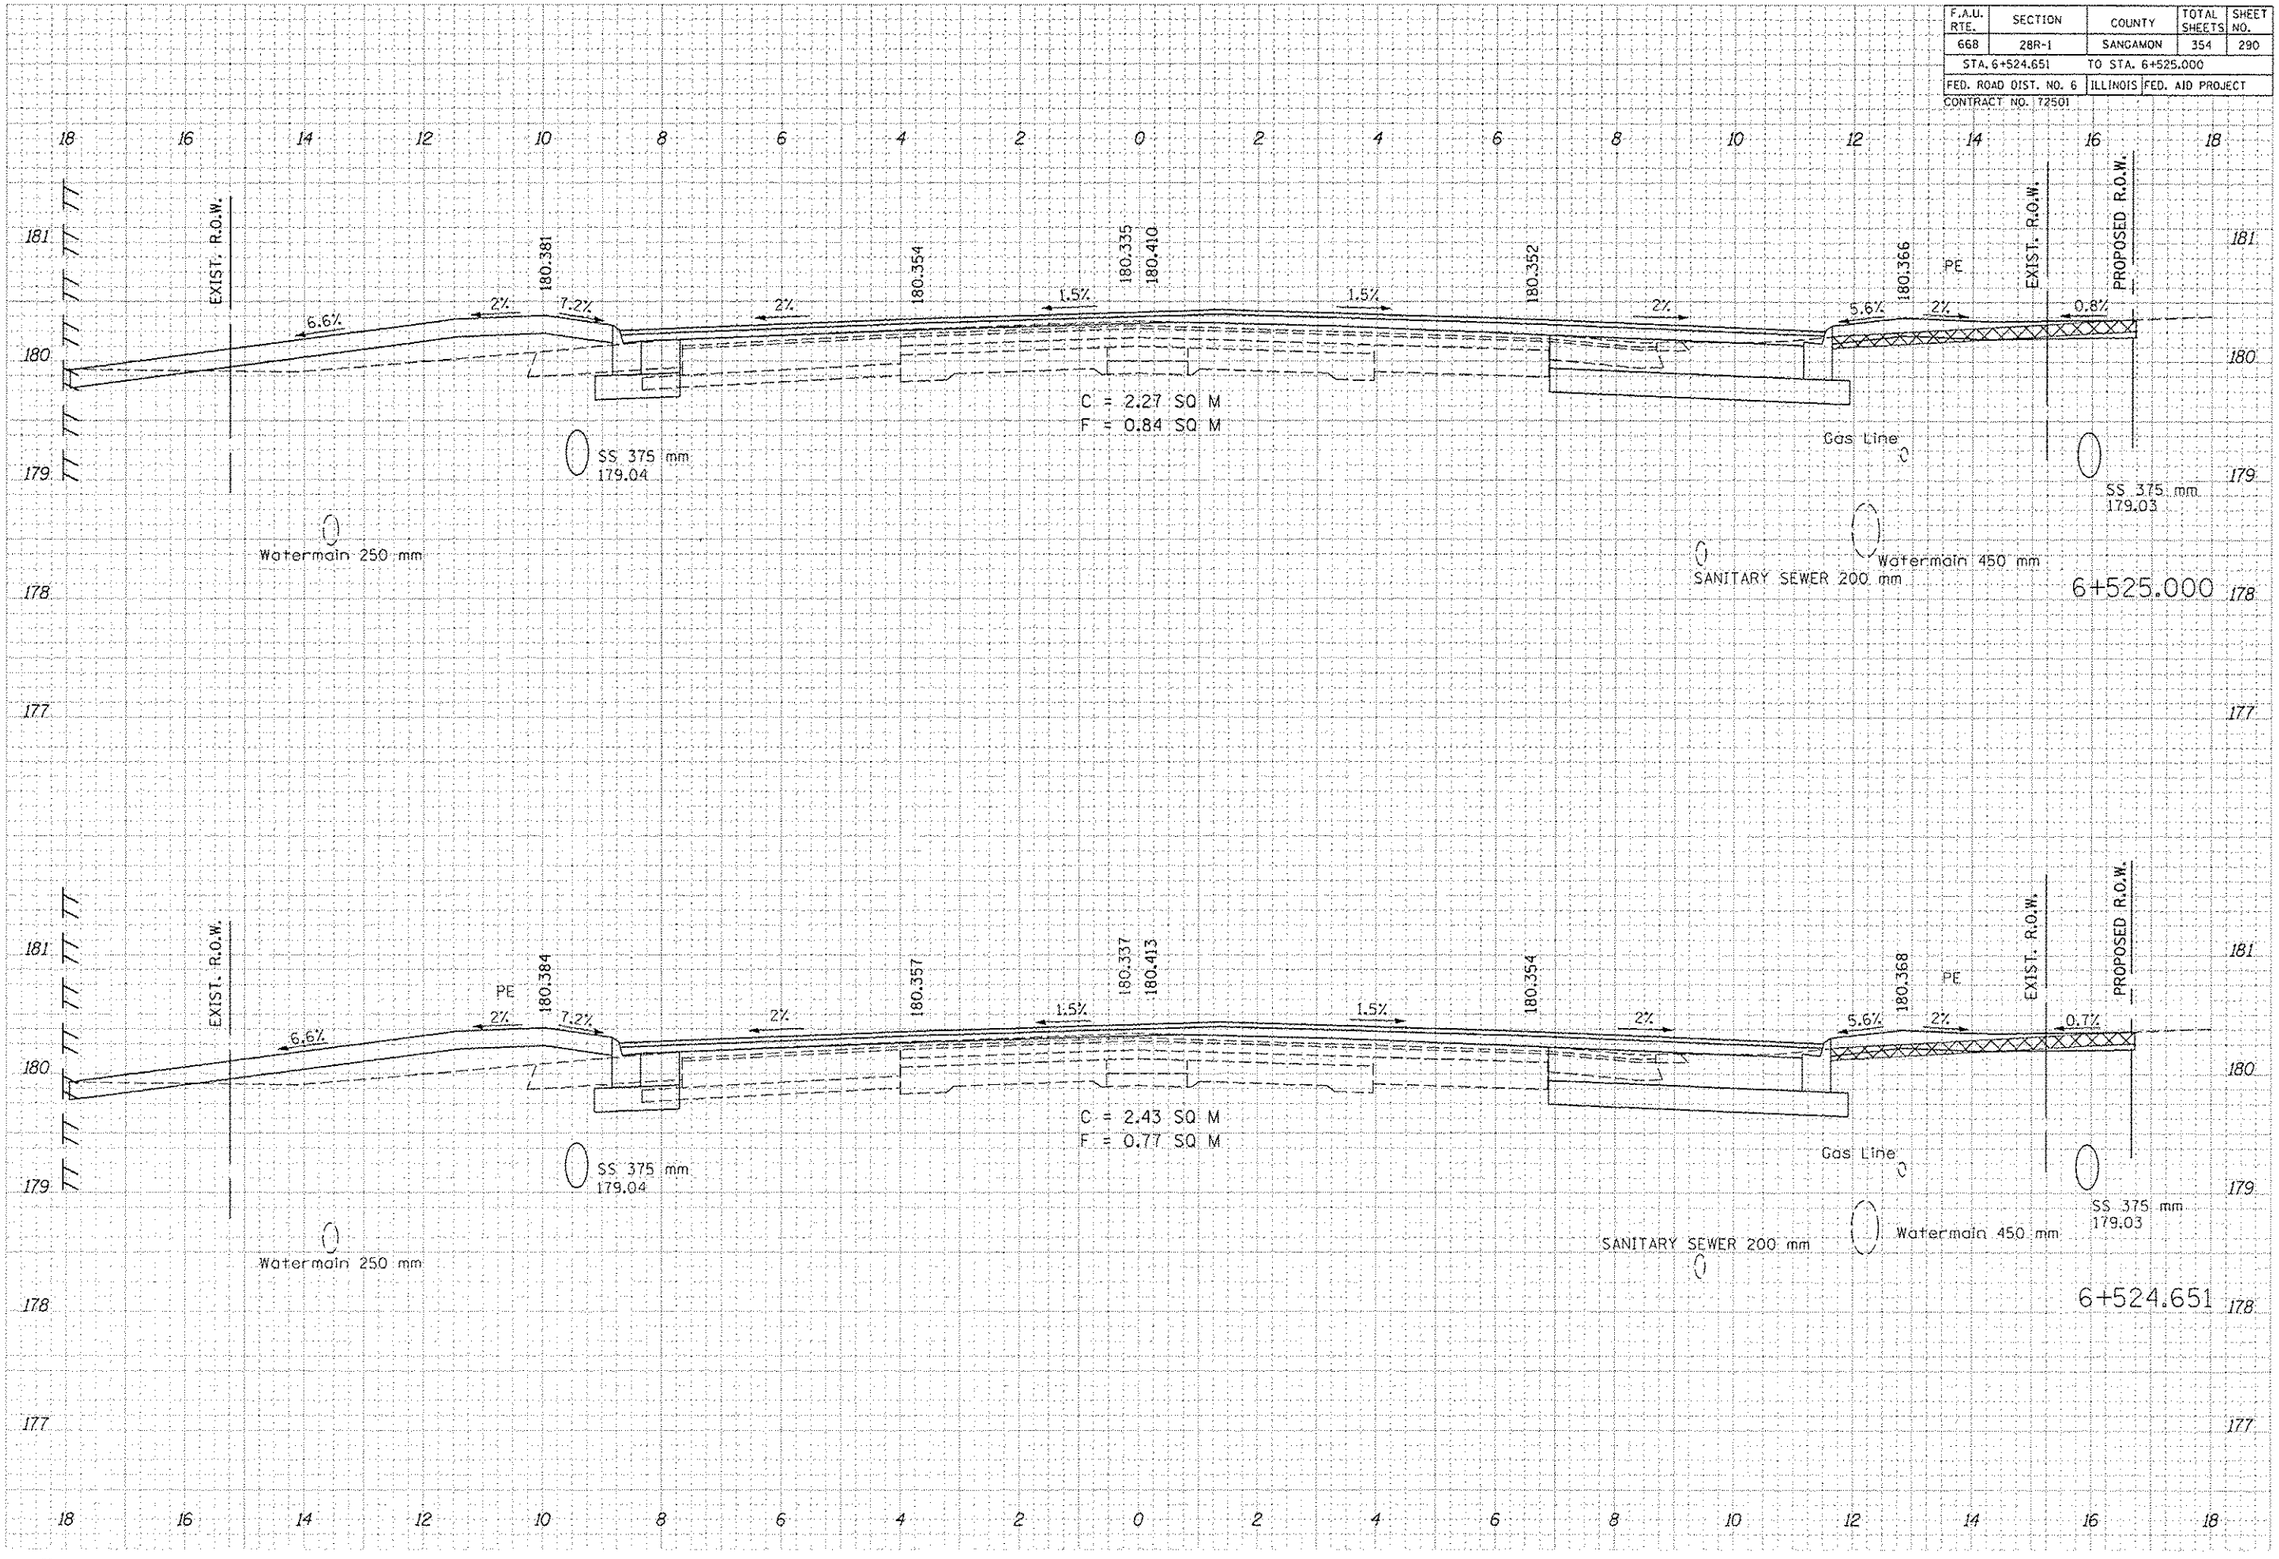
ORIGINAL SURVEY	BY	DATE
SURVEYED		
PLOTTED		
DESIGNATE		
NOTE BOOK		
AREAS CHECKED		
NO.