F.A.U. RTE.	SECTION	COUNTY	TOTAL SHEETS	SHEET NO.
668	28R-1	SANGAMON	354	291
STA. 6+525.850		TO STA. 6+537.500		
FED. ROAD DIST. NO. 6		ILLINOIS	FED. AID PROJECT	
CONTRACT NO. 72501				

FINAL SURVEY	BY	DATE
NOTE BOOK	SURVEYED PLOTTED TEMPLATE AREAS CROSS CHECKED	
NO.		

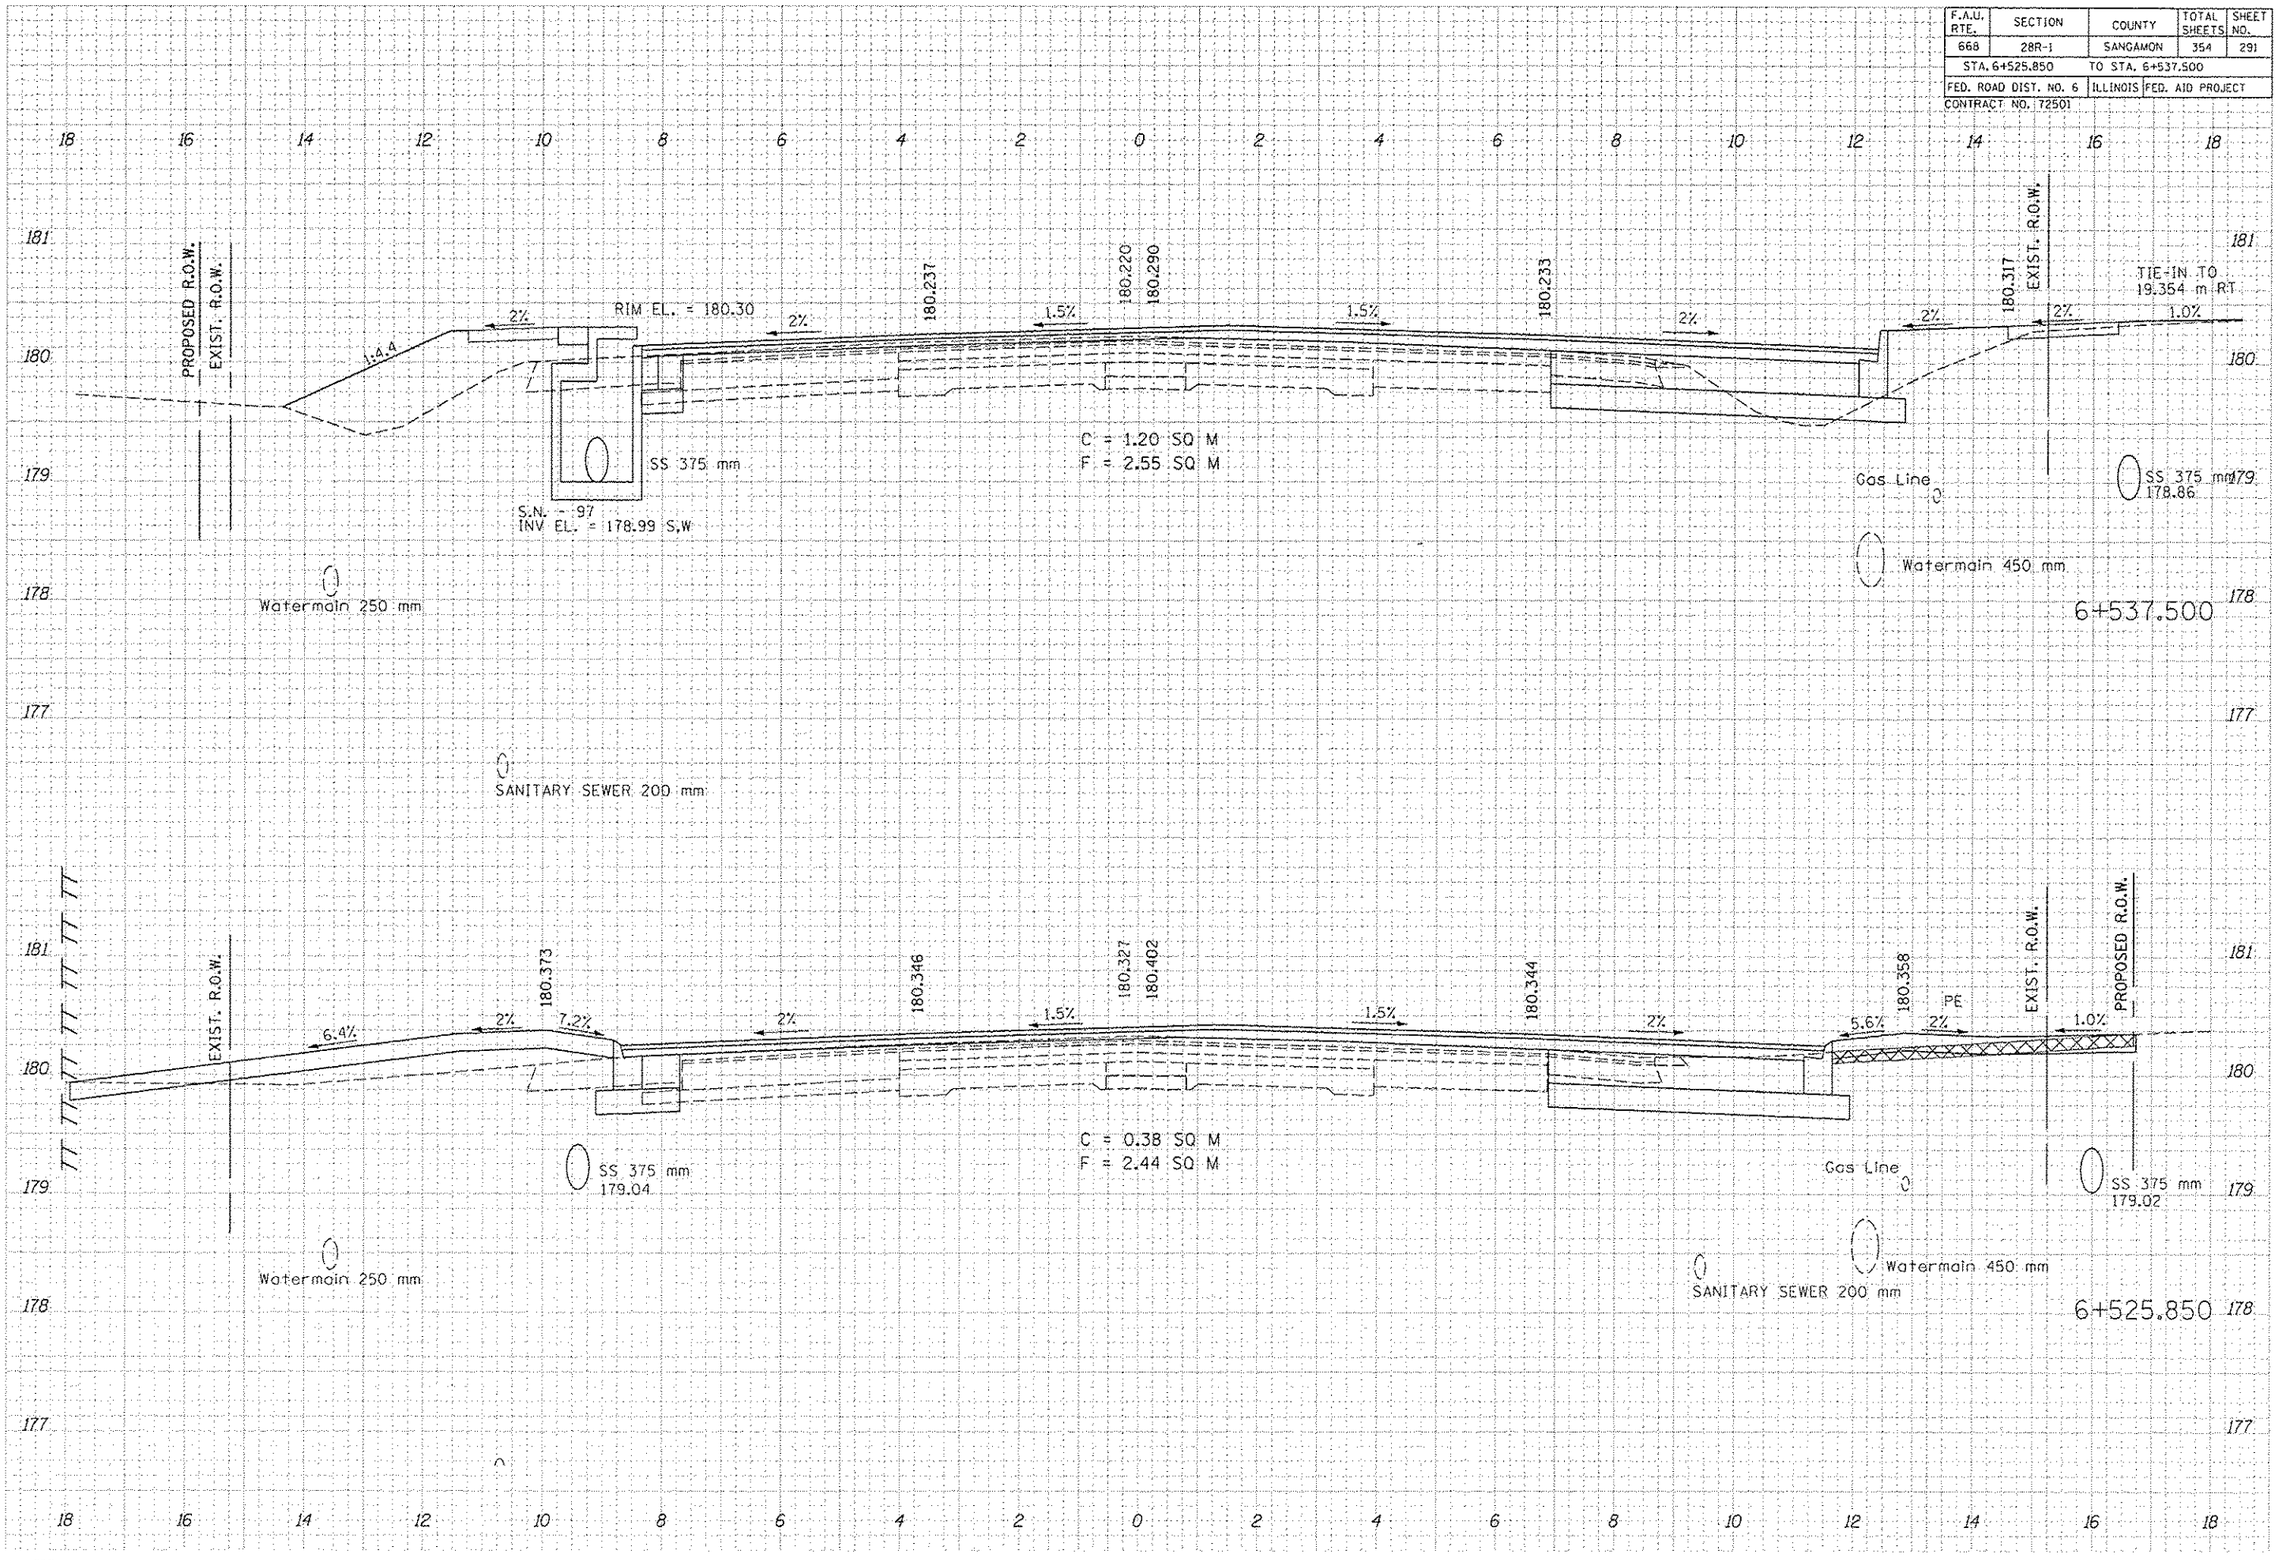

ORIGINAL SURVEY	BY	DATE
NOTE BOOK	SURVEYED PLOTTED TEMPLATE AREAS CROSS CHECKED	
NO.		