F.A.U. RTE.	SECTION	COUNTY	TOTAL SHEETS	SHEET NO.
668	28R-1	SANGAMON	354	295
STA. 6+562.500		TO STA. 6+562.500		
FED. ROAD DIST. NO. 6		ILLINOIS	FED. AID PROJECT	
CONTRACT NO. 72501				

FINAL SURVEY NOTE BOOK — SURVEYED / PLOTTED / TEMPLATE / AREAS / AREAS CHECKED — BY — DATE — NO.

ORIGINAL SURVEY NOTE BOOK — SURVEYED / PLOTTED / TEMPLATE / AREAS / AREAS CHECKED — BY — DATE — NO.

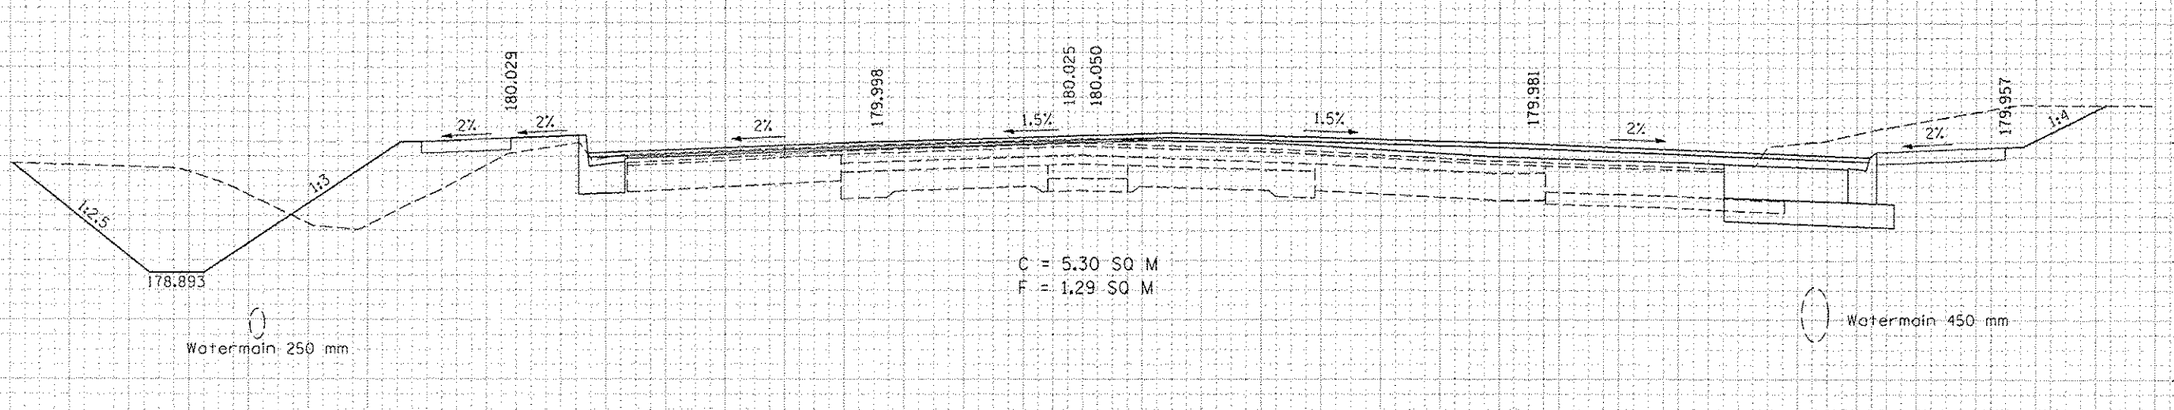

LIN ENGINEERING LTD., 3261 SOUTH MEADOWBROOK ROAD, SUITE 500 (217)-679-2928 WWW.LINENG.COM

DIRKSEN PARKWAY