F.A.U. RTE.	SECTION	COUNTY	TOTAL SHEETS	SHEET NO.
668	28R-1	SANGAMON	354	304
STA. 6+687.500		TO STA. 6+712.500		
FED. ROAD DIST. NO. 6	ILLINOIS	FED. AID PROJECT		
CONTRACT NO. 72501				

BY	DATE
FINAL SURVEY NOTE BOOK	SURVEYED
	PLOTTED
	TEMPORARY BENCHMARK
	AREAS
NO.	AREAS CHECKED
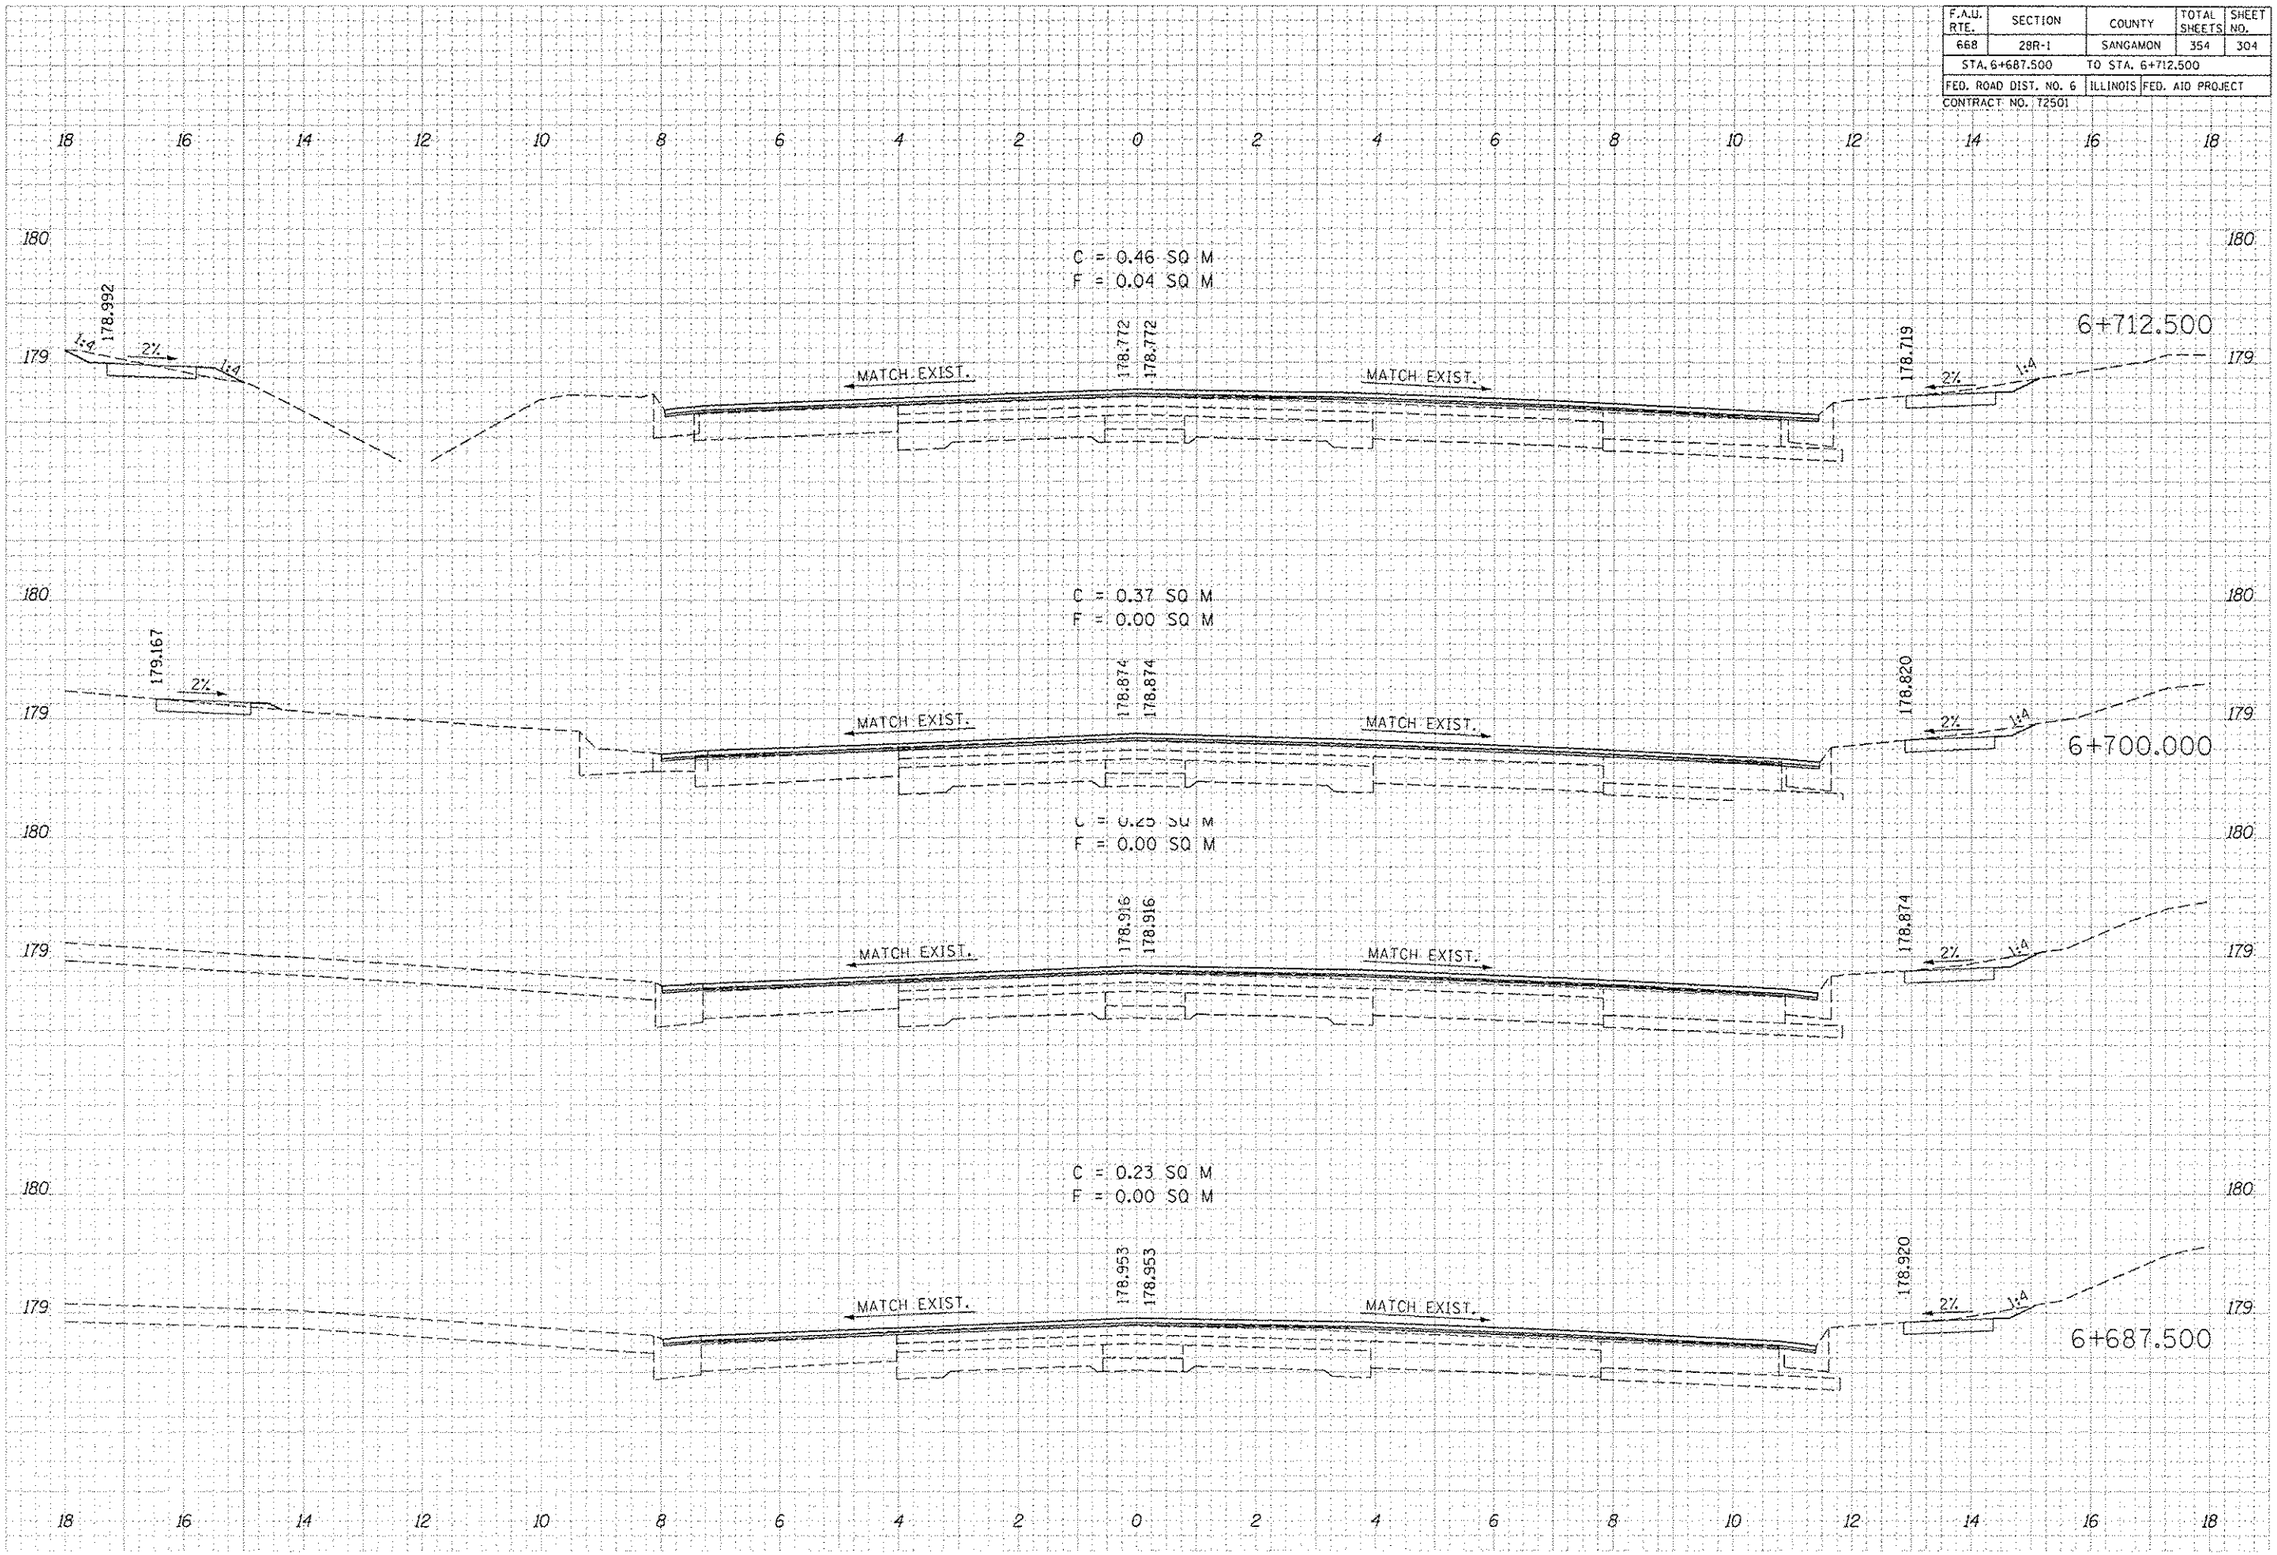
BY	DATE
ORIGINAL SURVEY NOTE BOOK	SURVEYED
	PLOTTED
	TEMPORARY BENCHMARK
	AREAS
NO.	AREAS CHECKED