F.A.U. RTE.	SECTION	COUNTY	TOTAL SHEETS	SHEET NO.
668	28R-1	SANGAMON	354	306
STA. 6+762.500		TO STA. 6+825.000		
FED. ROAD DIST. NO. 6		ILLINOIS	FED. AID PROJECT	
CONTRACT NO. 72501				
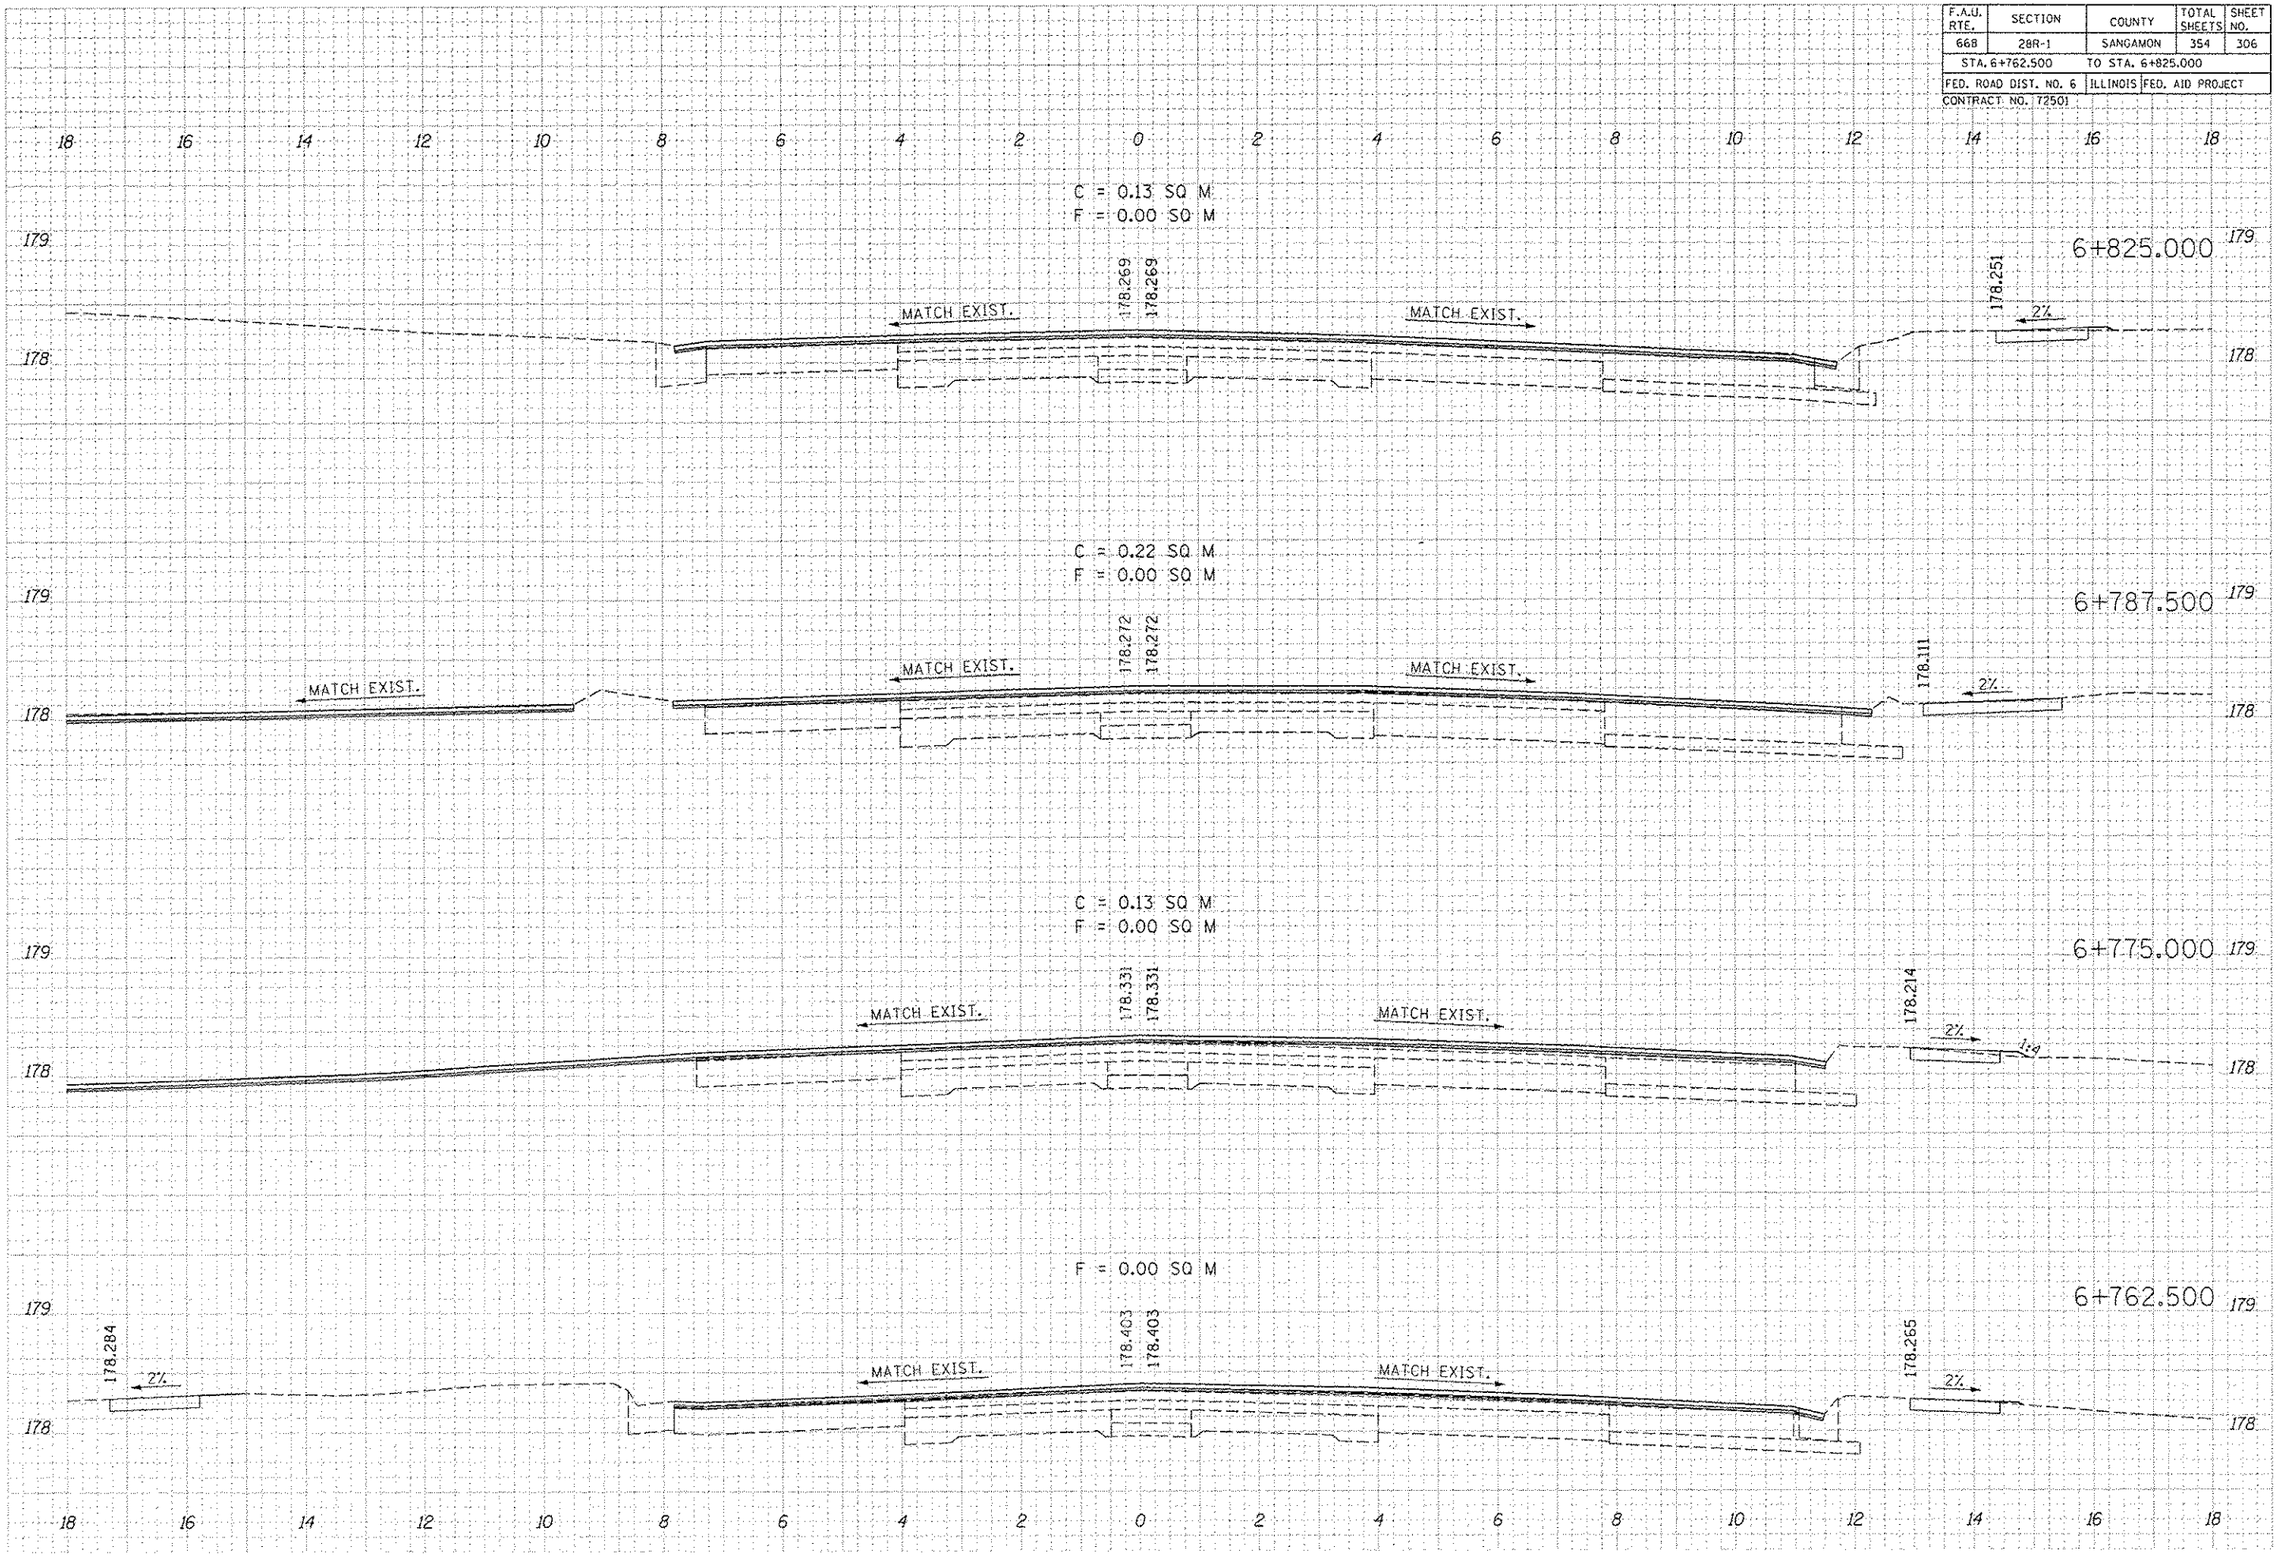
NO.	ORIGINAL SURVEY	BY	DATE
	SURVEYED		
	PLOTTED		
	NOTE BOOK		
	AREAS		
	AREAS CHECKED