F.A.U. RTE.	SECTION	COUNTY	TOTAL SHEETS	SHEET NO.
668	28R-1	SANGAMON	354	314
STA. +933.483		TO STA. +938.480		
FED. ROAD DIST. NO. 6		ILLINOIS	FED. AID PROJECT	

CONTRACT NO. 72501

FINAL SURVEY	DATE
SURVEYED	
PLOTTED	
TOPOGRAPHY	
NOTE BOOK	
AREAS	
AREAS CHECKED	
NO.	BY

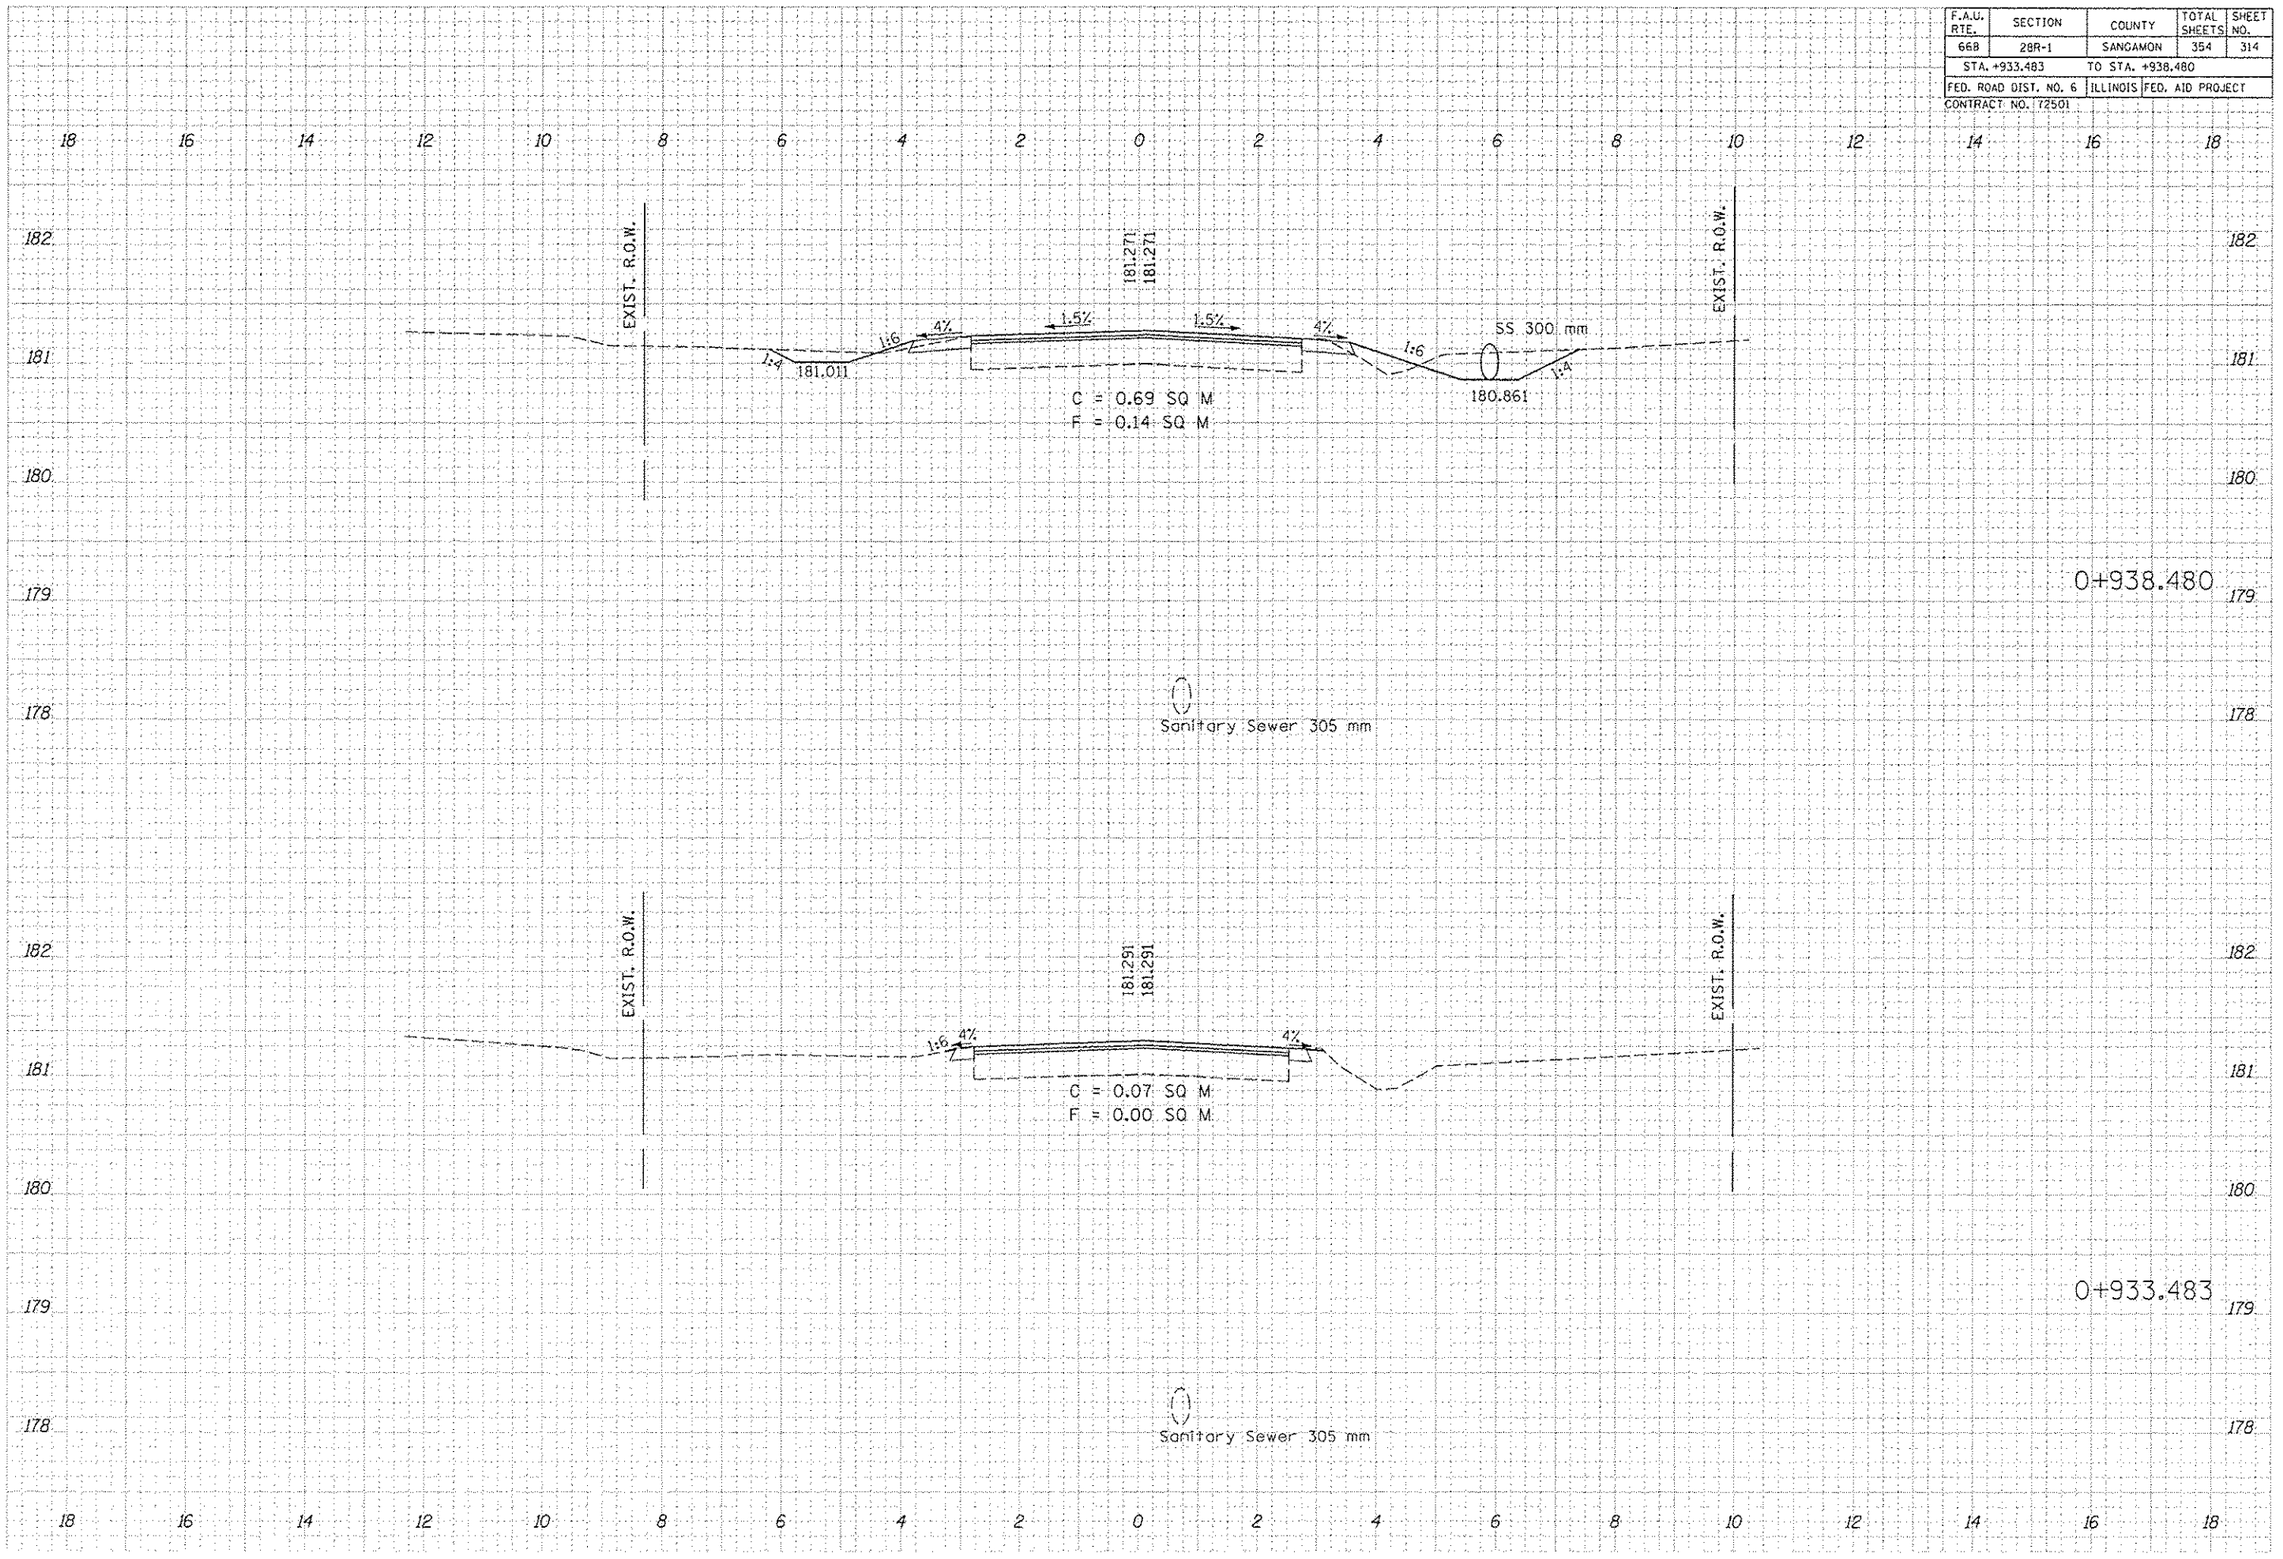

ORIGINAL SURVEY	DATE
SURVEYED	
PLOTTED	
TOPOGRAPHY	
NOTE BOOK	
AREAS	
AREAS CHECKED	
NO.	BY