F.A.U. RTE.	SECTION	COUNTY	TOTAL SHEETS	SHEET NO.
668	28R-1	SANGAMON	354	315
STA. +944.000		TO STA. +948.800		
FED. ROAD DIST. NO. 6		ILLINOIS	FED. AID PROJECT	
CONTRACT NO. 72501				

FINAL SURVEY
NOTE BOOK
NO.
BY
DATE
SURVEYED
PLOTTED
X-SECTIONS
AREAS
AREAS CHECKED

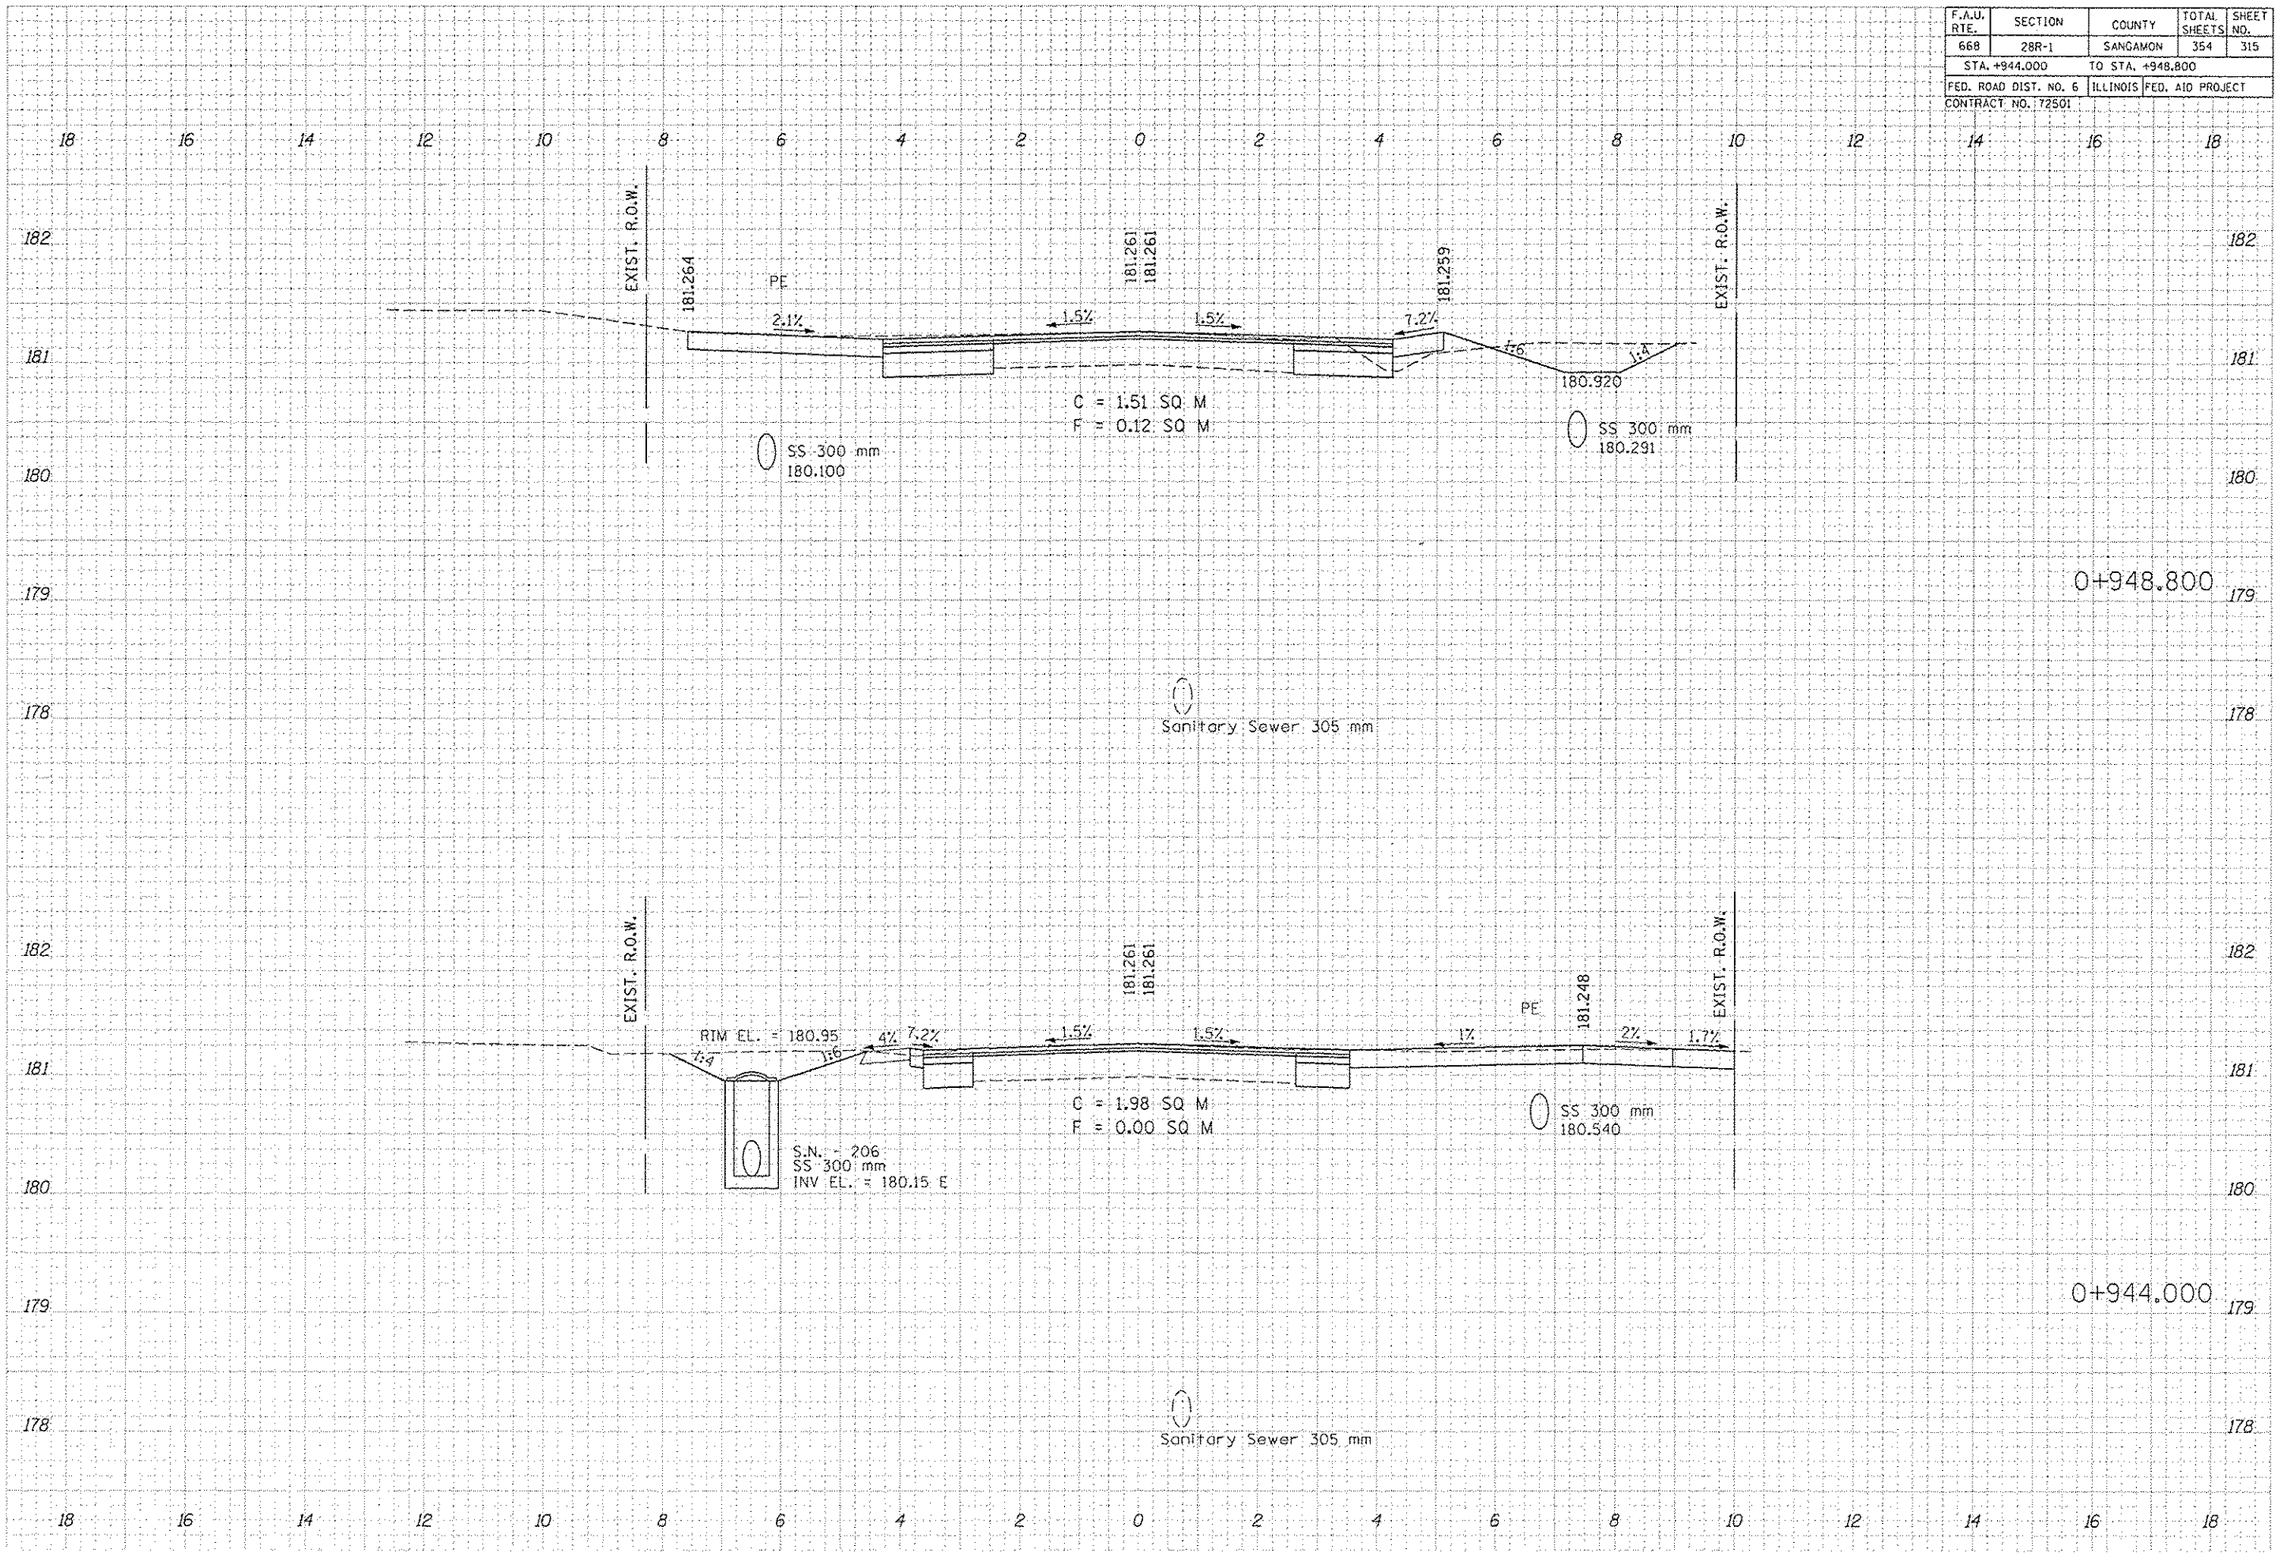

LIN ENGINEERING LTD., 576 OAKMONT LANE, WESTMONT, IL (630) 323-5168 WWW.LINENG.COM

CARPENTER STREET