F.A.U. RTE.	SECTION	COUNTY	TOTAL SHEETS	SHEET NO.
668	28R-1	SANGAMON	354	322
STA. 1+062.500		TO STA. 1+076.090		
FED. ROAD DIST. NO. 6		ILLINOIS	FED. AID PROJECT	
CONTRACT NO. 72501				

FINAL SURVEY	DATE
NOTE BOOK	BY
SURVEYED	
PLOTTED	
PLOTTED	
AREAS	
AREAS	CHECKED
NO.	

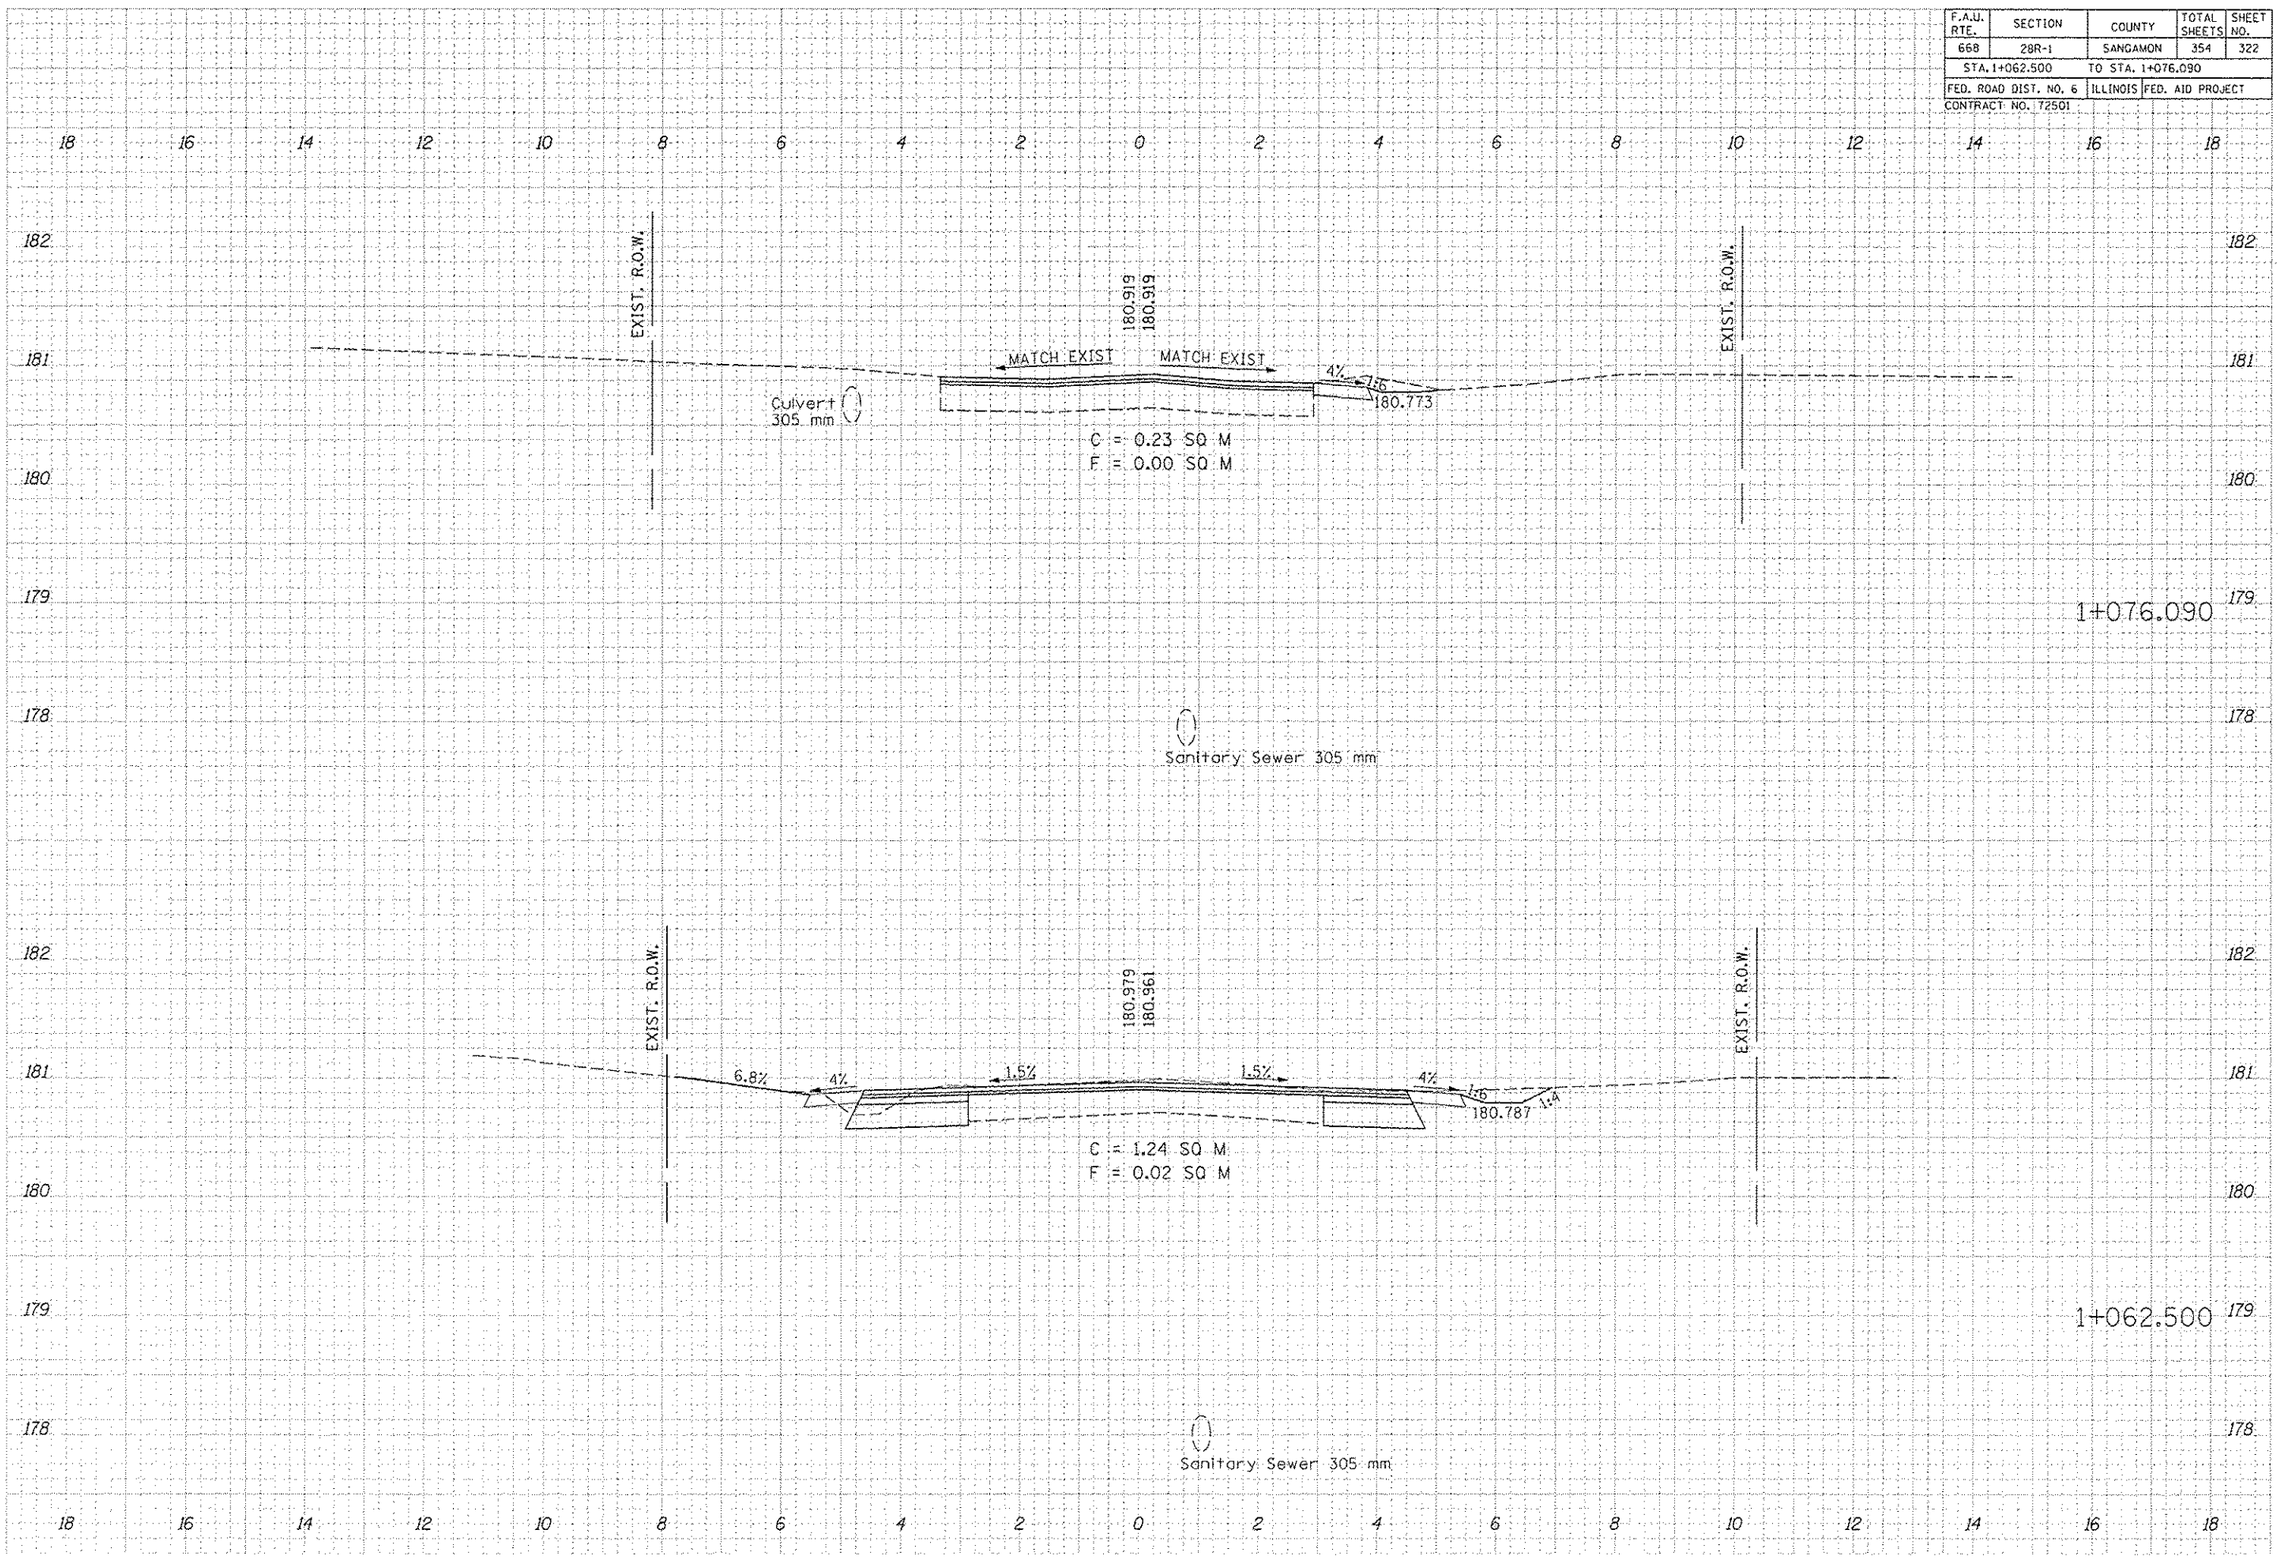

ORIGINAL SURVEY	DATE
NOTE BOOK	BY
SURVEYED	
PLOTTED	
PLOTTED	
AREAS	
AREAS	CHECKED
NO.	