| F.A.U. RTE. | SECTION | COUNTY | TOTAL SHEETS | SHEET NO. |
|---|---|---|---|---|
| 668 | 28R-1 | SANGAMON | 354 | 336 |
| STA. +971.908 | | TO STA. +975.000 | | |
| FED. ROAD DIST. NO. 6 | | ILLINOIS | FED. AID PROJECT | |
| CONTRACT NO. 72501 | | | | |

FINAL SURVEY
NOTE BOOK
NO.
BY
DATE
SURVEYED
PLOTTED
VERIFIED
AREAS
AREAS CHECKED

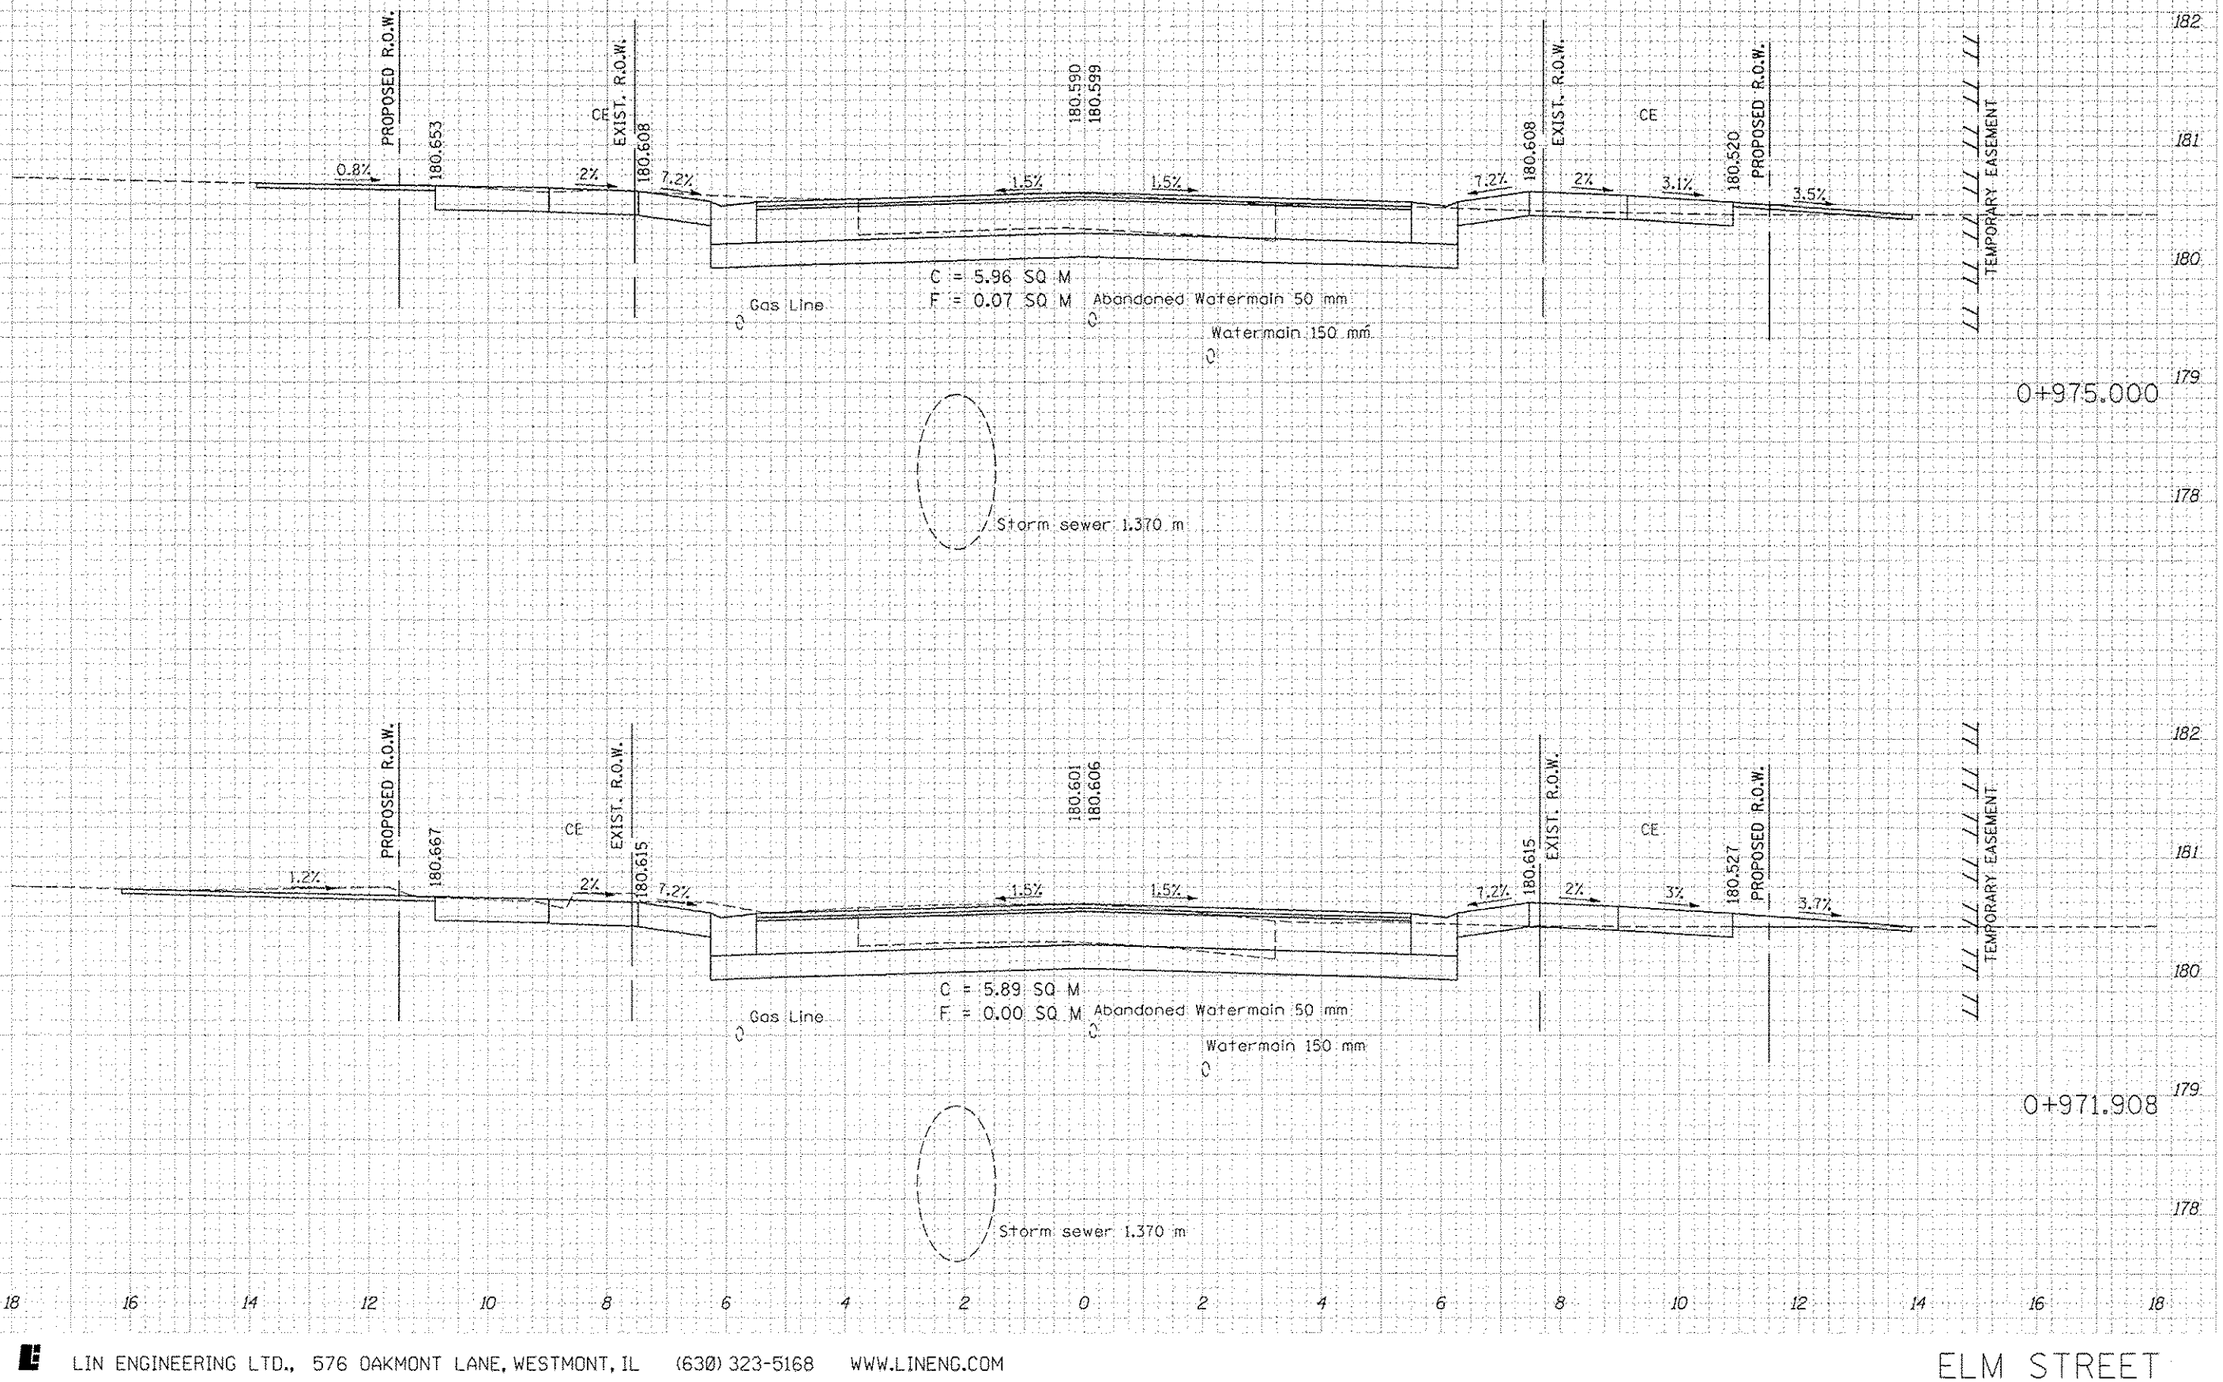


ORIGINAL SURVEY
NOTE BOOK
NO.
BY
DATE
SURVEYED
PLOTTED
VERIFIED
AREAS
AREAS CHECKED

LIN ENGINEERING LTD., 576 OAKMONT LANE, WESTMONT, IL (630) 323-5168 WWW.LINENG.COM

ELM STREET