F.A.U. RTE.	SECTION	COUNTY	TOTAL SHEETS	SHEET NO.
668	28R-1	SANGAMON	354	337
STA. +980.000		TO STA. +981.790		
FED. ROAD DIST. NO. 6		ILLINOIS	FED. AID PROJECT	
CONTRACT NO. 72501				

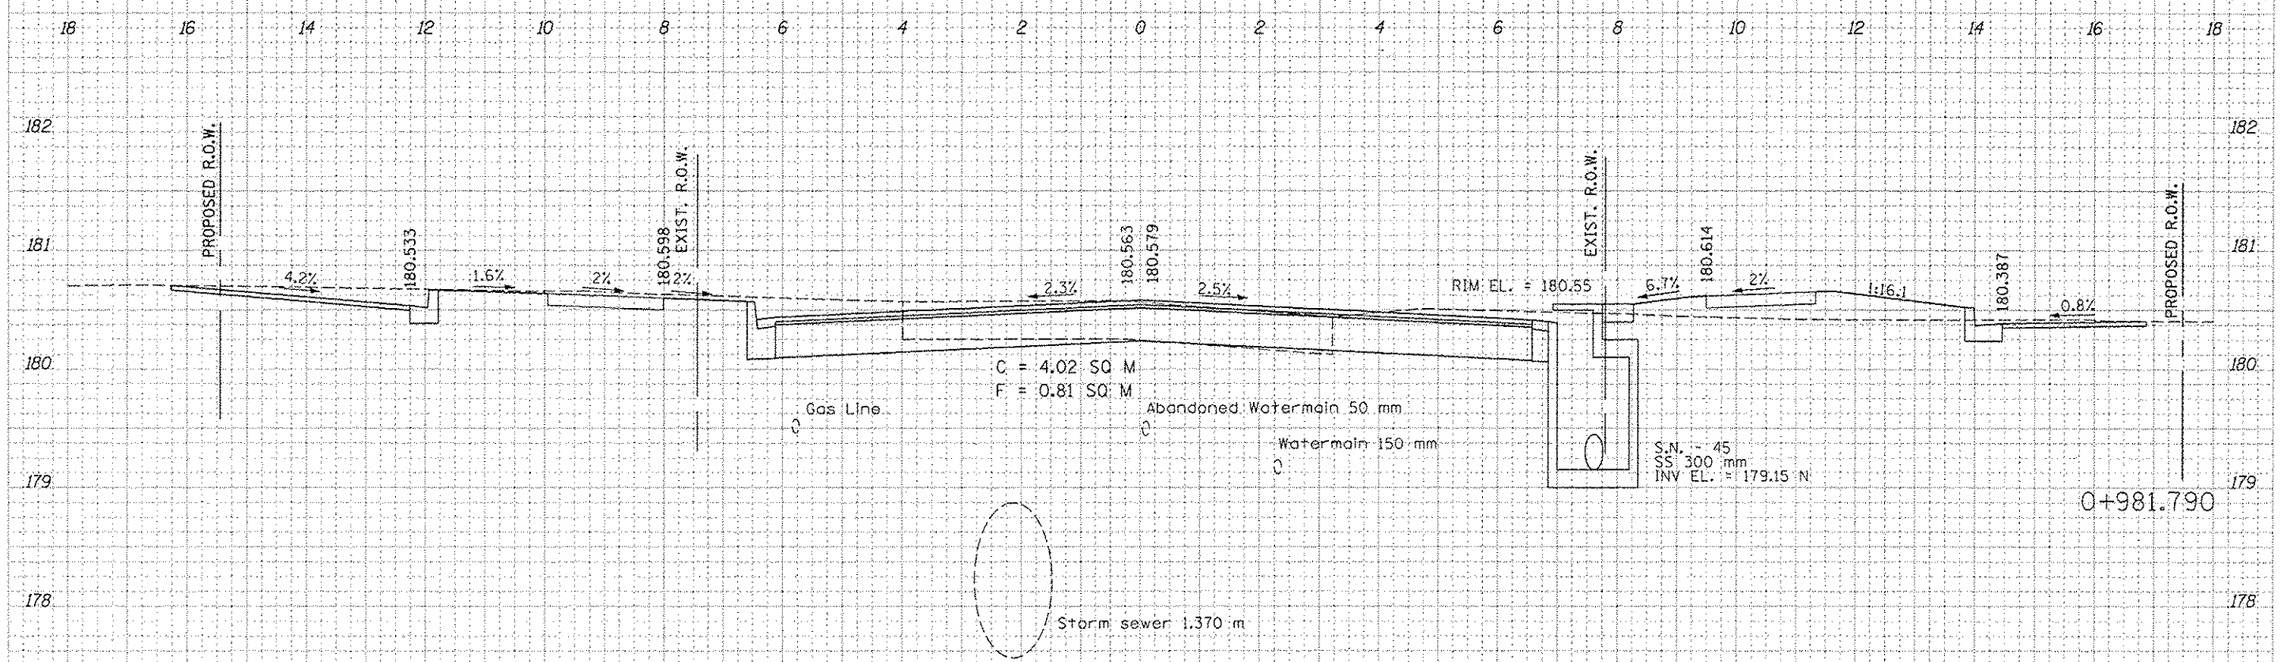

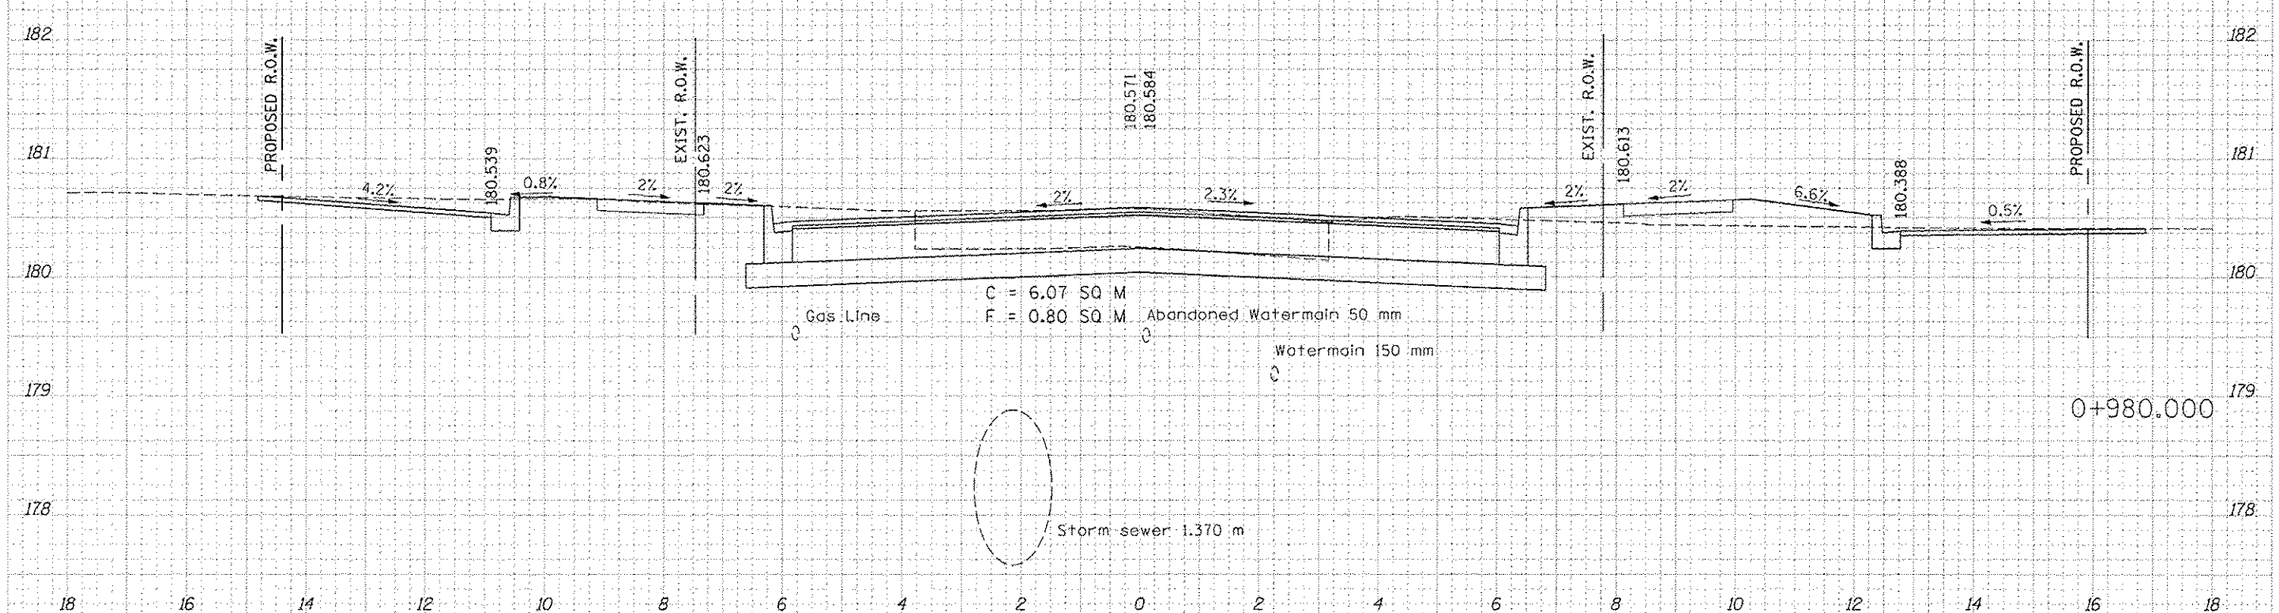

LIN ENGINEERING LTD., 576 OAKMONT LANE, WESTMONT, IL (630) 323-5168 WWW.LINENG.COM

ELM STREET