| F.A.U. RTE. | SECTION | COUNTY | TOTAL SHEETS | SHEET NO. |
|---|---|---|---|---|
| 668 | 28R-1 | SANGAMON | 354 | 346 |
| STA. 1+019.500 | | TO STA. 1+019.500 | | |
| FED. ROAD DIST. NO. 6 | | ILLINOIS | FED. AID PROJECT | |

CONTRACT NO. 72501

| FINAL SURVEY | BY | DATE |
|---|---|---|
| SURVEYED | | |
| PLOTTED | | |
| TEMPLATE | | |
| AREAS | | |
| AREAS CHECKED | | |
| NOTE BOOK | | |
| NO. | | |

| ORIGINAL SURVEY | BY | DATE |
|---|---|---|
| SURVEYED | | |
| PLOTTED | | |
| TEMPLATE | | |
| AREAS | | |
| AREAS CHECKED | | |
| NOTE BOOK | | |
| NO. | | |

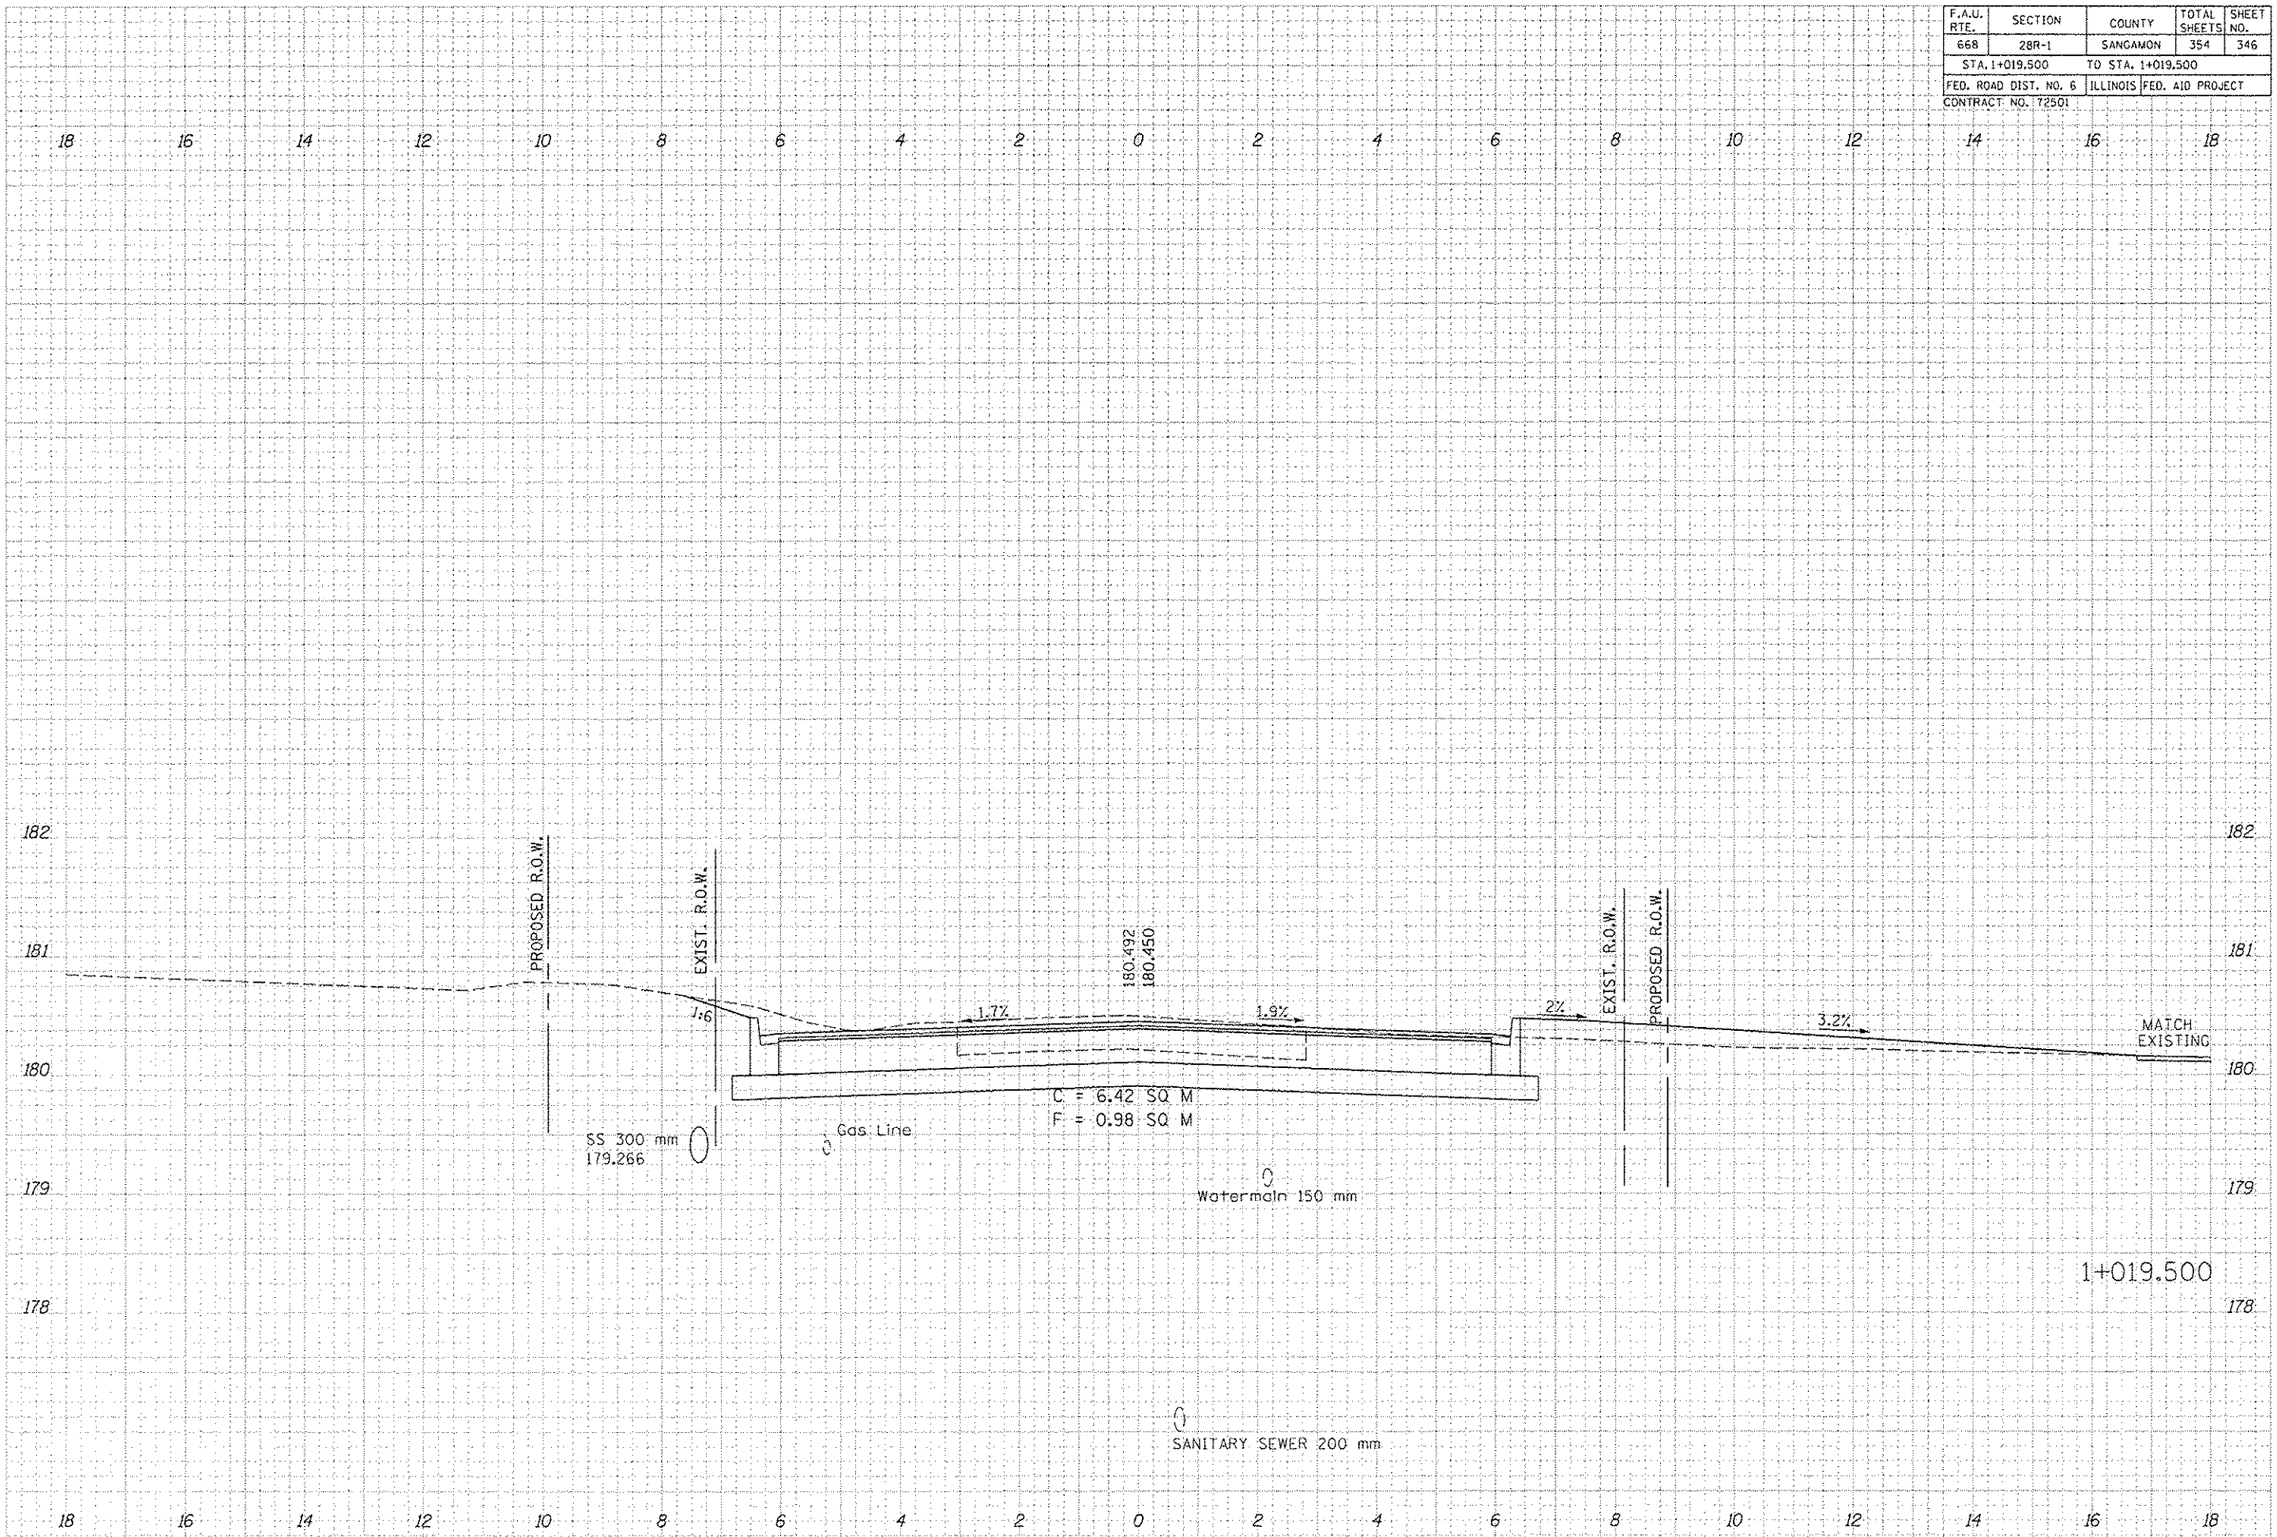


LIN ENGINEERING LTD., 576 OAKMONT LANE, WESTMONT, IL (630) 323-5168 WWW.LINENG.COM

DIVISION STREET