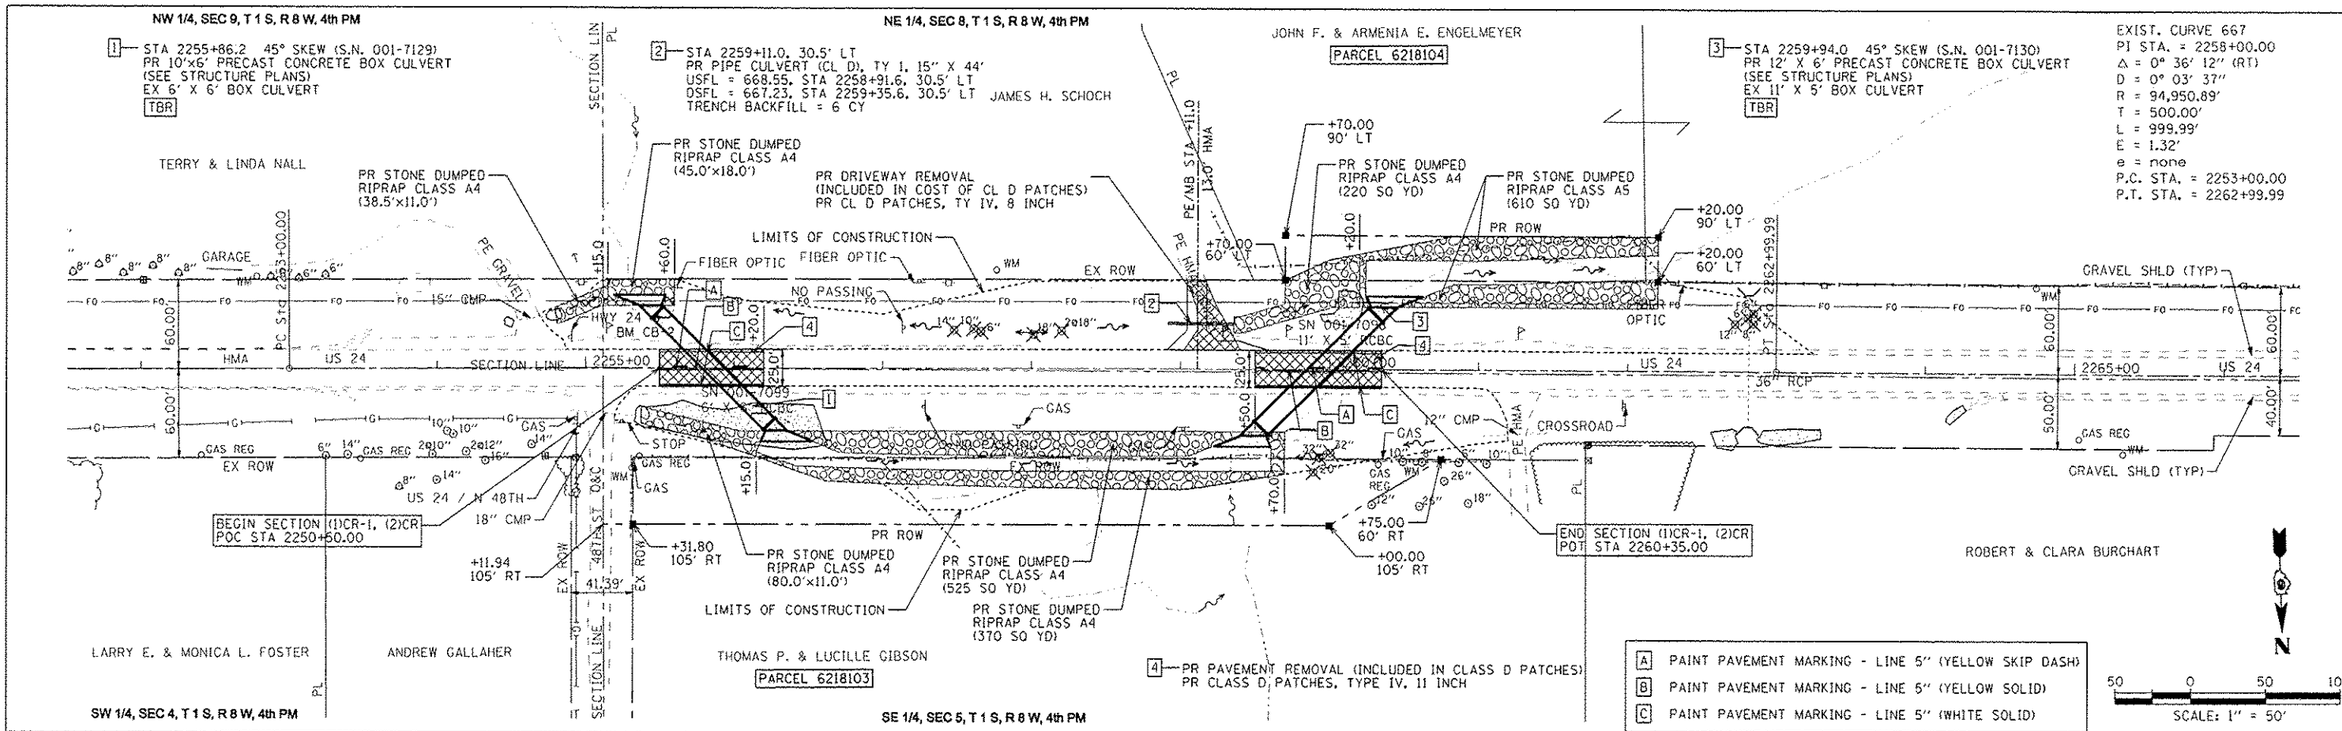

PRECAST BOX CULVERT SCHEDULE (ASTM C 1577)

STATION	SIZE (SPAN X HEIGHT)	SKEW*	DESIGN FILL (FT) EDGE OF SHLD (MIN)	DESIGN FILL (FT) EDGE OF SHLD (MAX)	PGE BACKFILL REQUIRED
2255+86.15	10'x6'	45	6.18'	6.94'	916 CY
2259+94.00	12'x6'	45	4.89'	5.51'	1,192 CY

FILE NAME = Q:\08files\080224\WD 1 - US 24 over Frazier Creek - Structure Plans\SN 001-7098 & SN 001-7099	USER NAME = abb	DESIGNED -	REVISED - EBB 10/28/13
		DRAWN - \CADD-Sheets\D672C12-sht-plan.dgn	REVISED - EBB 12/04/13
	PLOT SCALE = 50.0000 ' / IN.	CHECKED -	REVISED -
	PLOT DATE = 12/4/2013	DATE -	REVISED -

STATE OF ILLINOIS
DEPARTMENT OF TRANSPORTATION

PLAN & PROFILE SHEET

SCALE: 1"=50' | SHEET NO. 1 OF 1 SHEETS | STA. 2251+50 TO STA. 2266+50

F.A.P RTE.	SECTION	COUNTY	TOTAL SHEETS	SHEET NO.
63	(1)CR-1, (2)CR	ADAMS	43	11

CONTRACT NO. 72C12

FED. ROAD DIST. NO. 6 | ILLINOIS | FED. AID PROJECT