FINAL SURVEY	NOTE BOOK	NO.
SURVEYED		
PLOTTED		
TEMPLATE		
AREAS		
AREAS CHECKED		

BY	DATE

ORIGINAL SURVEY	NOTE BOOK	NO.
SURVEYED		
PLOTTED		
TEMPLATE		
AREAS		
AREAS CHECKED		

BY	DATE

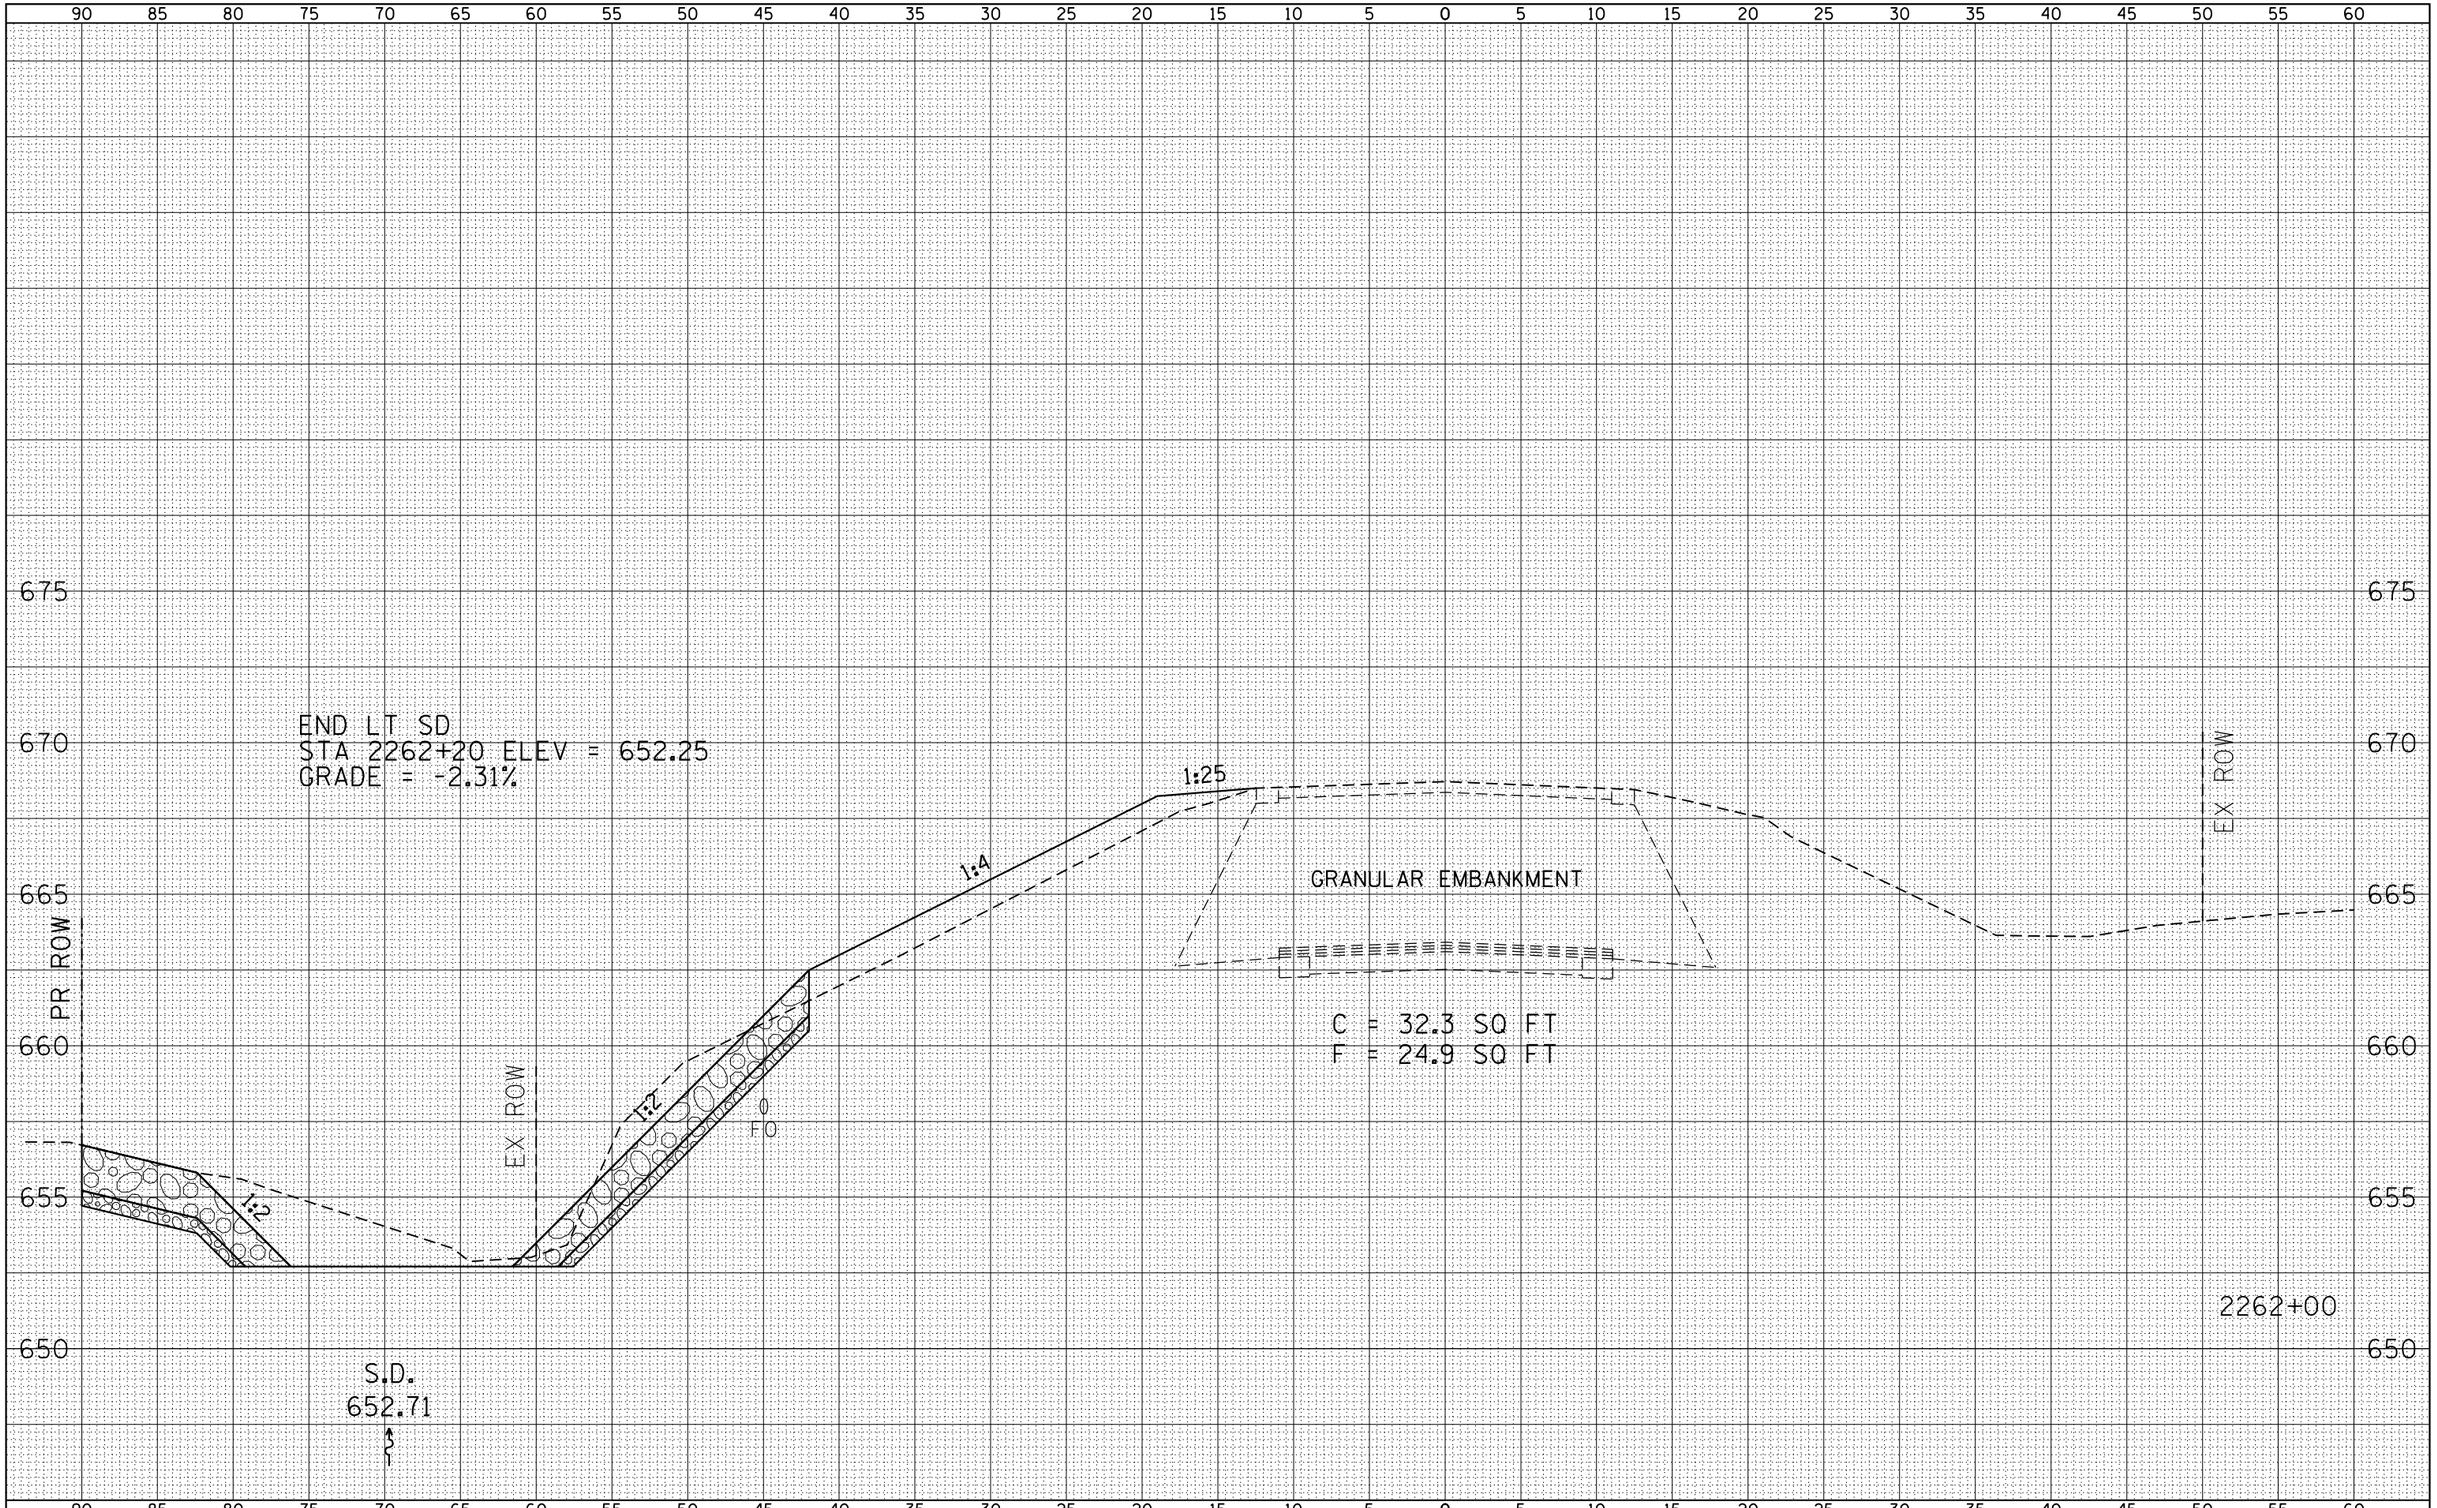

FILE NAME =	USER NAME = seb	DESIGNED -	REVISED -
G:\08files\080224\WO 1 - US 24 over Frazier Creek - Structure Plans\SN 001-7098 & SN 001-7099 DRAWN Sheets\D672C12-sht-XS.dgn		REVISED -	
PLOT SCALE = 10.0000 ' / in.	CHECKED -	REVISED -	
PLOT DATE = 10/29/2013	DATE -	REVISED -	

STATE OF ILLINOIS
DEPARTMENT OF TRANSPORTATION

CROSS SECTIONS

SCALE: 1"=5'H 1"=2.5'V | SHEET NO. 12 OF 14 SHEETS | STA. 2262+00 | TO STA. 2262+00

F.A.P RTE.	SECTION	COUNTY	TOTAL SHEETS	SHEET NO.
63	(1)CR-1, (2)CR	ADAMS	43	41
		CONTRACT NO. 72C12		
FED. ROAD DIST. NO. 6	ILLINOIS	FED. AID PROJECT		