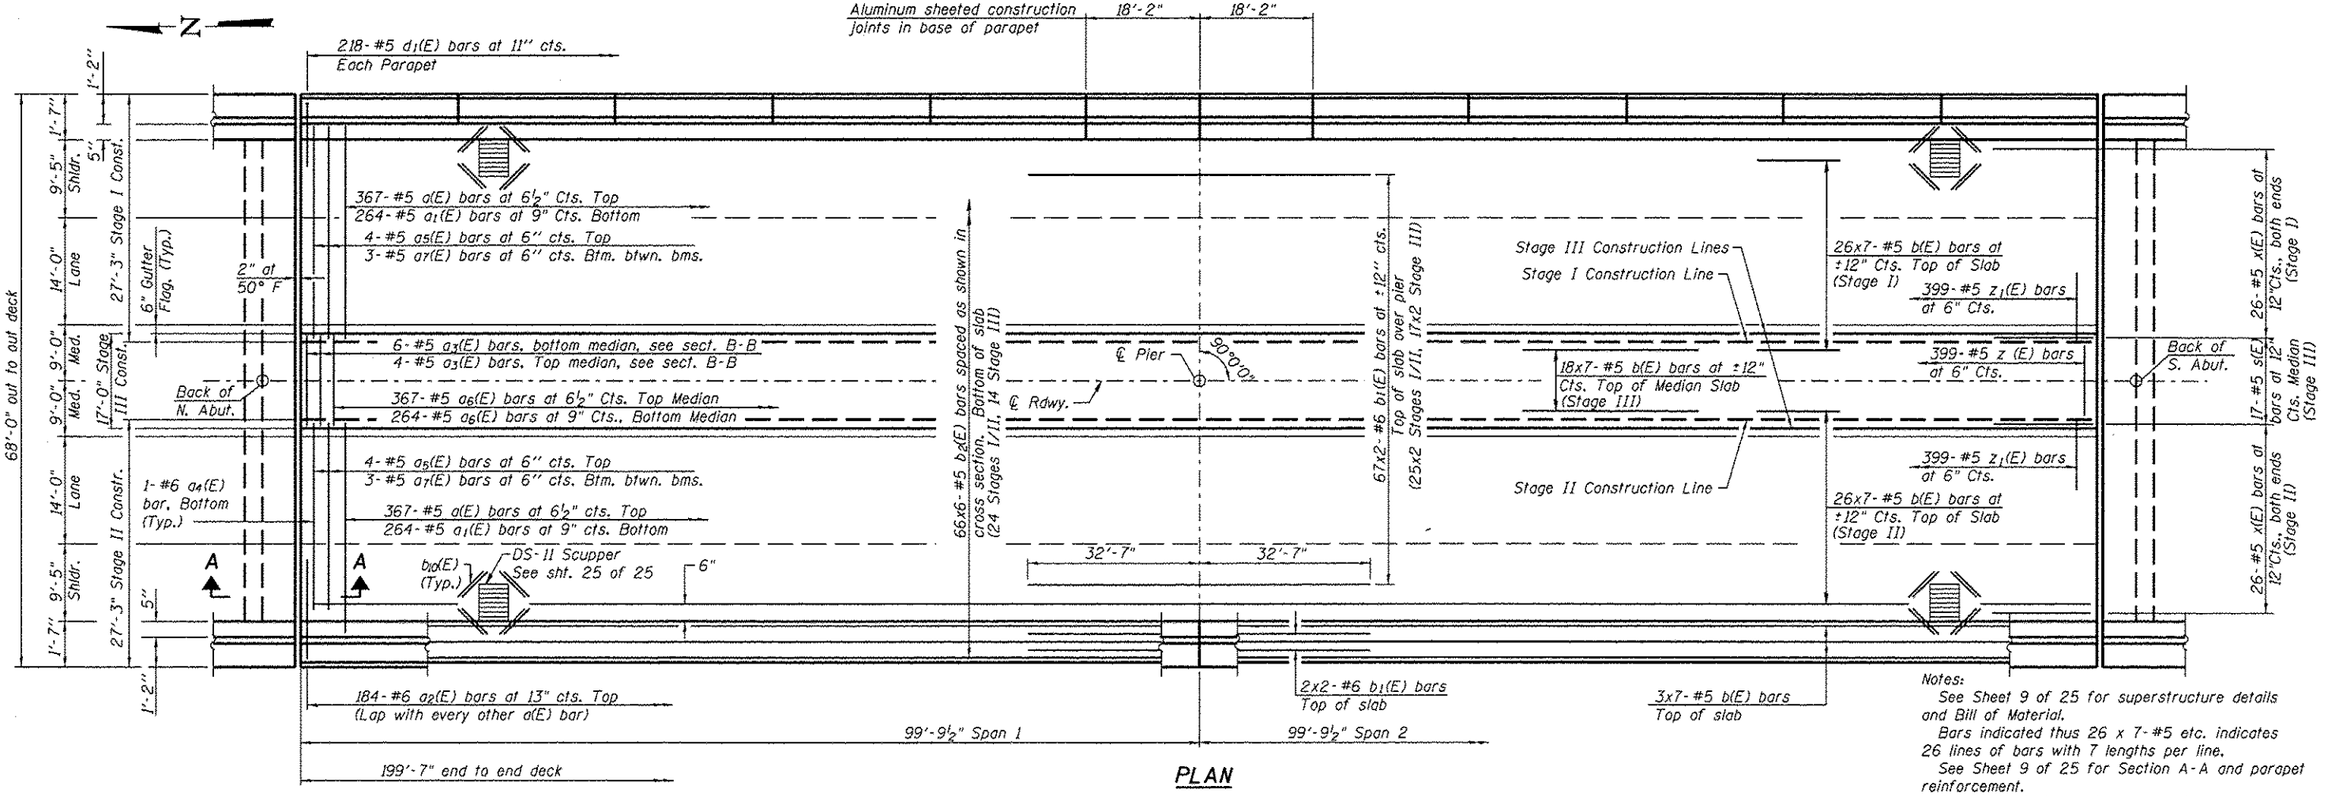

PLAN

Notes:
See Sheet 9 of 25 for superstructure details and Bill of Material.
Bars indicated thus 26 x 7-#5 etc. indicates 26 lines of bars with 7 lengths per line.
See Sheet 9 of 25 for Section A-A and parapet reinforcement.
Cut longitudinal bars to clear drainage scuppers.

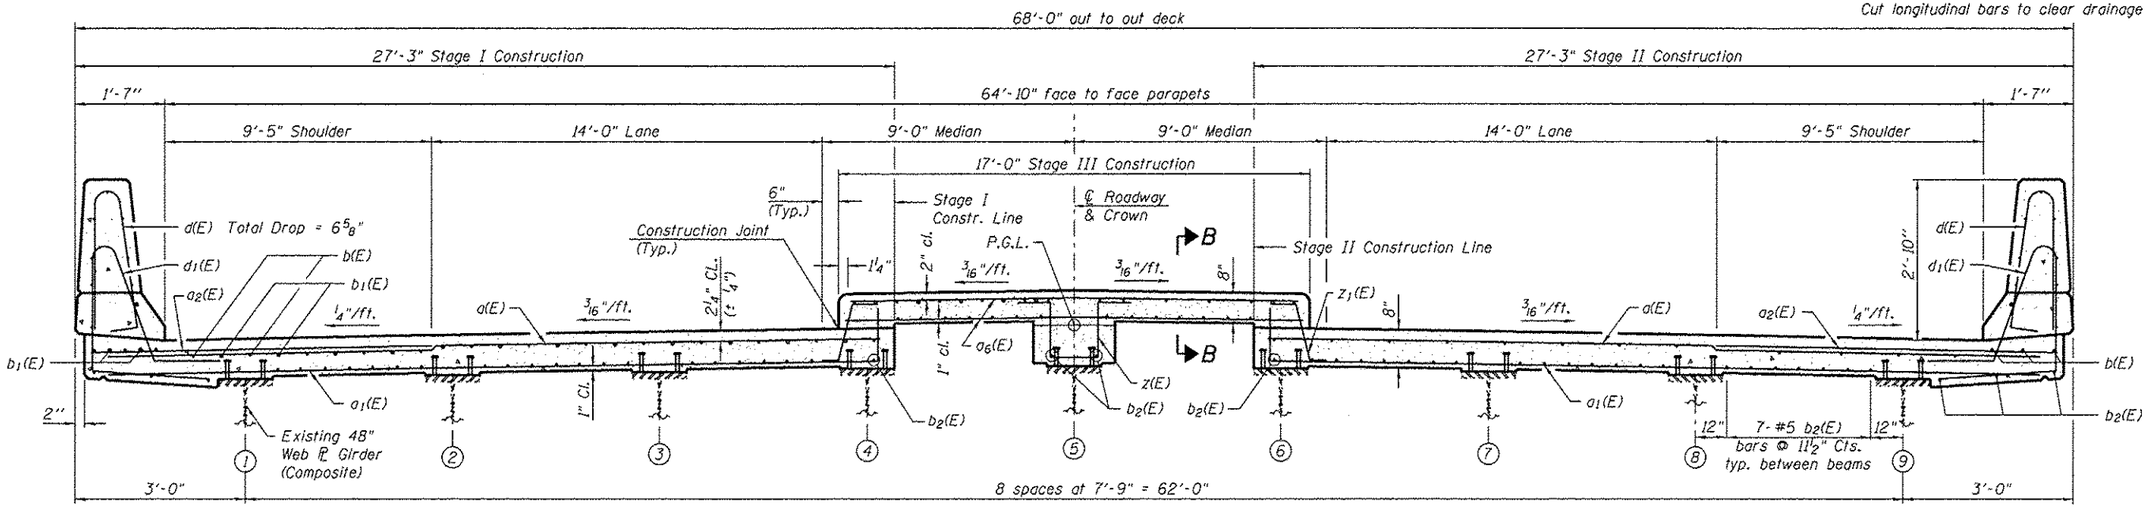

NEAR PIER

NEAR MIDSPAN

CROSS SECTION
(Looking South)

MINIMUM BAR LAP
(DECK)
#5 Bar = 2'-7"
#6 Bar = 3'-1"

FILE NAME = TR420 over FA1-72.dgn	USER NAME =	DESIGNED - SAL	REVISED -
		CHECKED - MTH	REVISED -
	PLOT SCALE =	DRAWN - TJW	REVISED -
	PLOT DATE =	CHECKED - MTH	REVISED -

STATE OF ILLINOIS
DEPARTMENT OF TRANSPORTATION

SUPERSTRUCTURE
OVERPASS RD. (TR-420) OVER F.A.I.-72 – S.N. 084-0154
SHEET NO. 8 OF 25 SHEETS

F.A.I. RTE.	SECTION	COUNTY	TOTAL SHEETS	SHEET NO.
72	(84-10-1,2) RS-3	SANGAMON	194	155
		CONTRACT NO. 72C90		
FED. ROAD DIST. NO. 6	ILLINOIS	FED. AID PROJECT		