FINAL SURVEY	SURVEYED	BY
NOTE BOOK	PLOTTED	DATE
NO.	TEMPLATE	
	AREAS	
	AREAS CHECKED	

BRIDGE OMISSION STA. 98+82.88 TO STA. 101+33.13

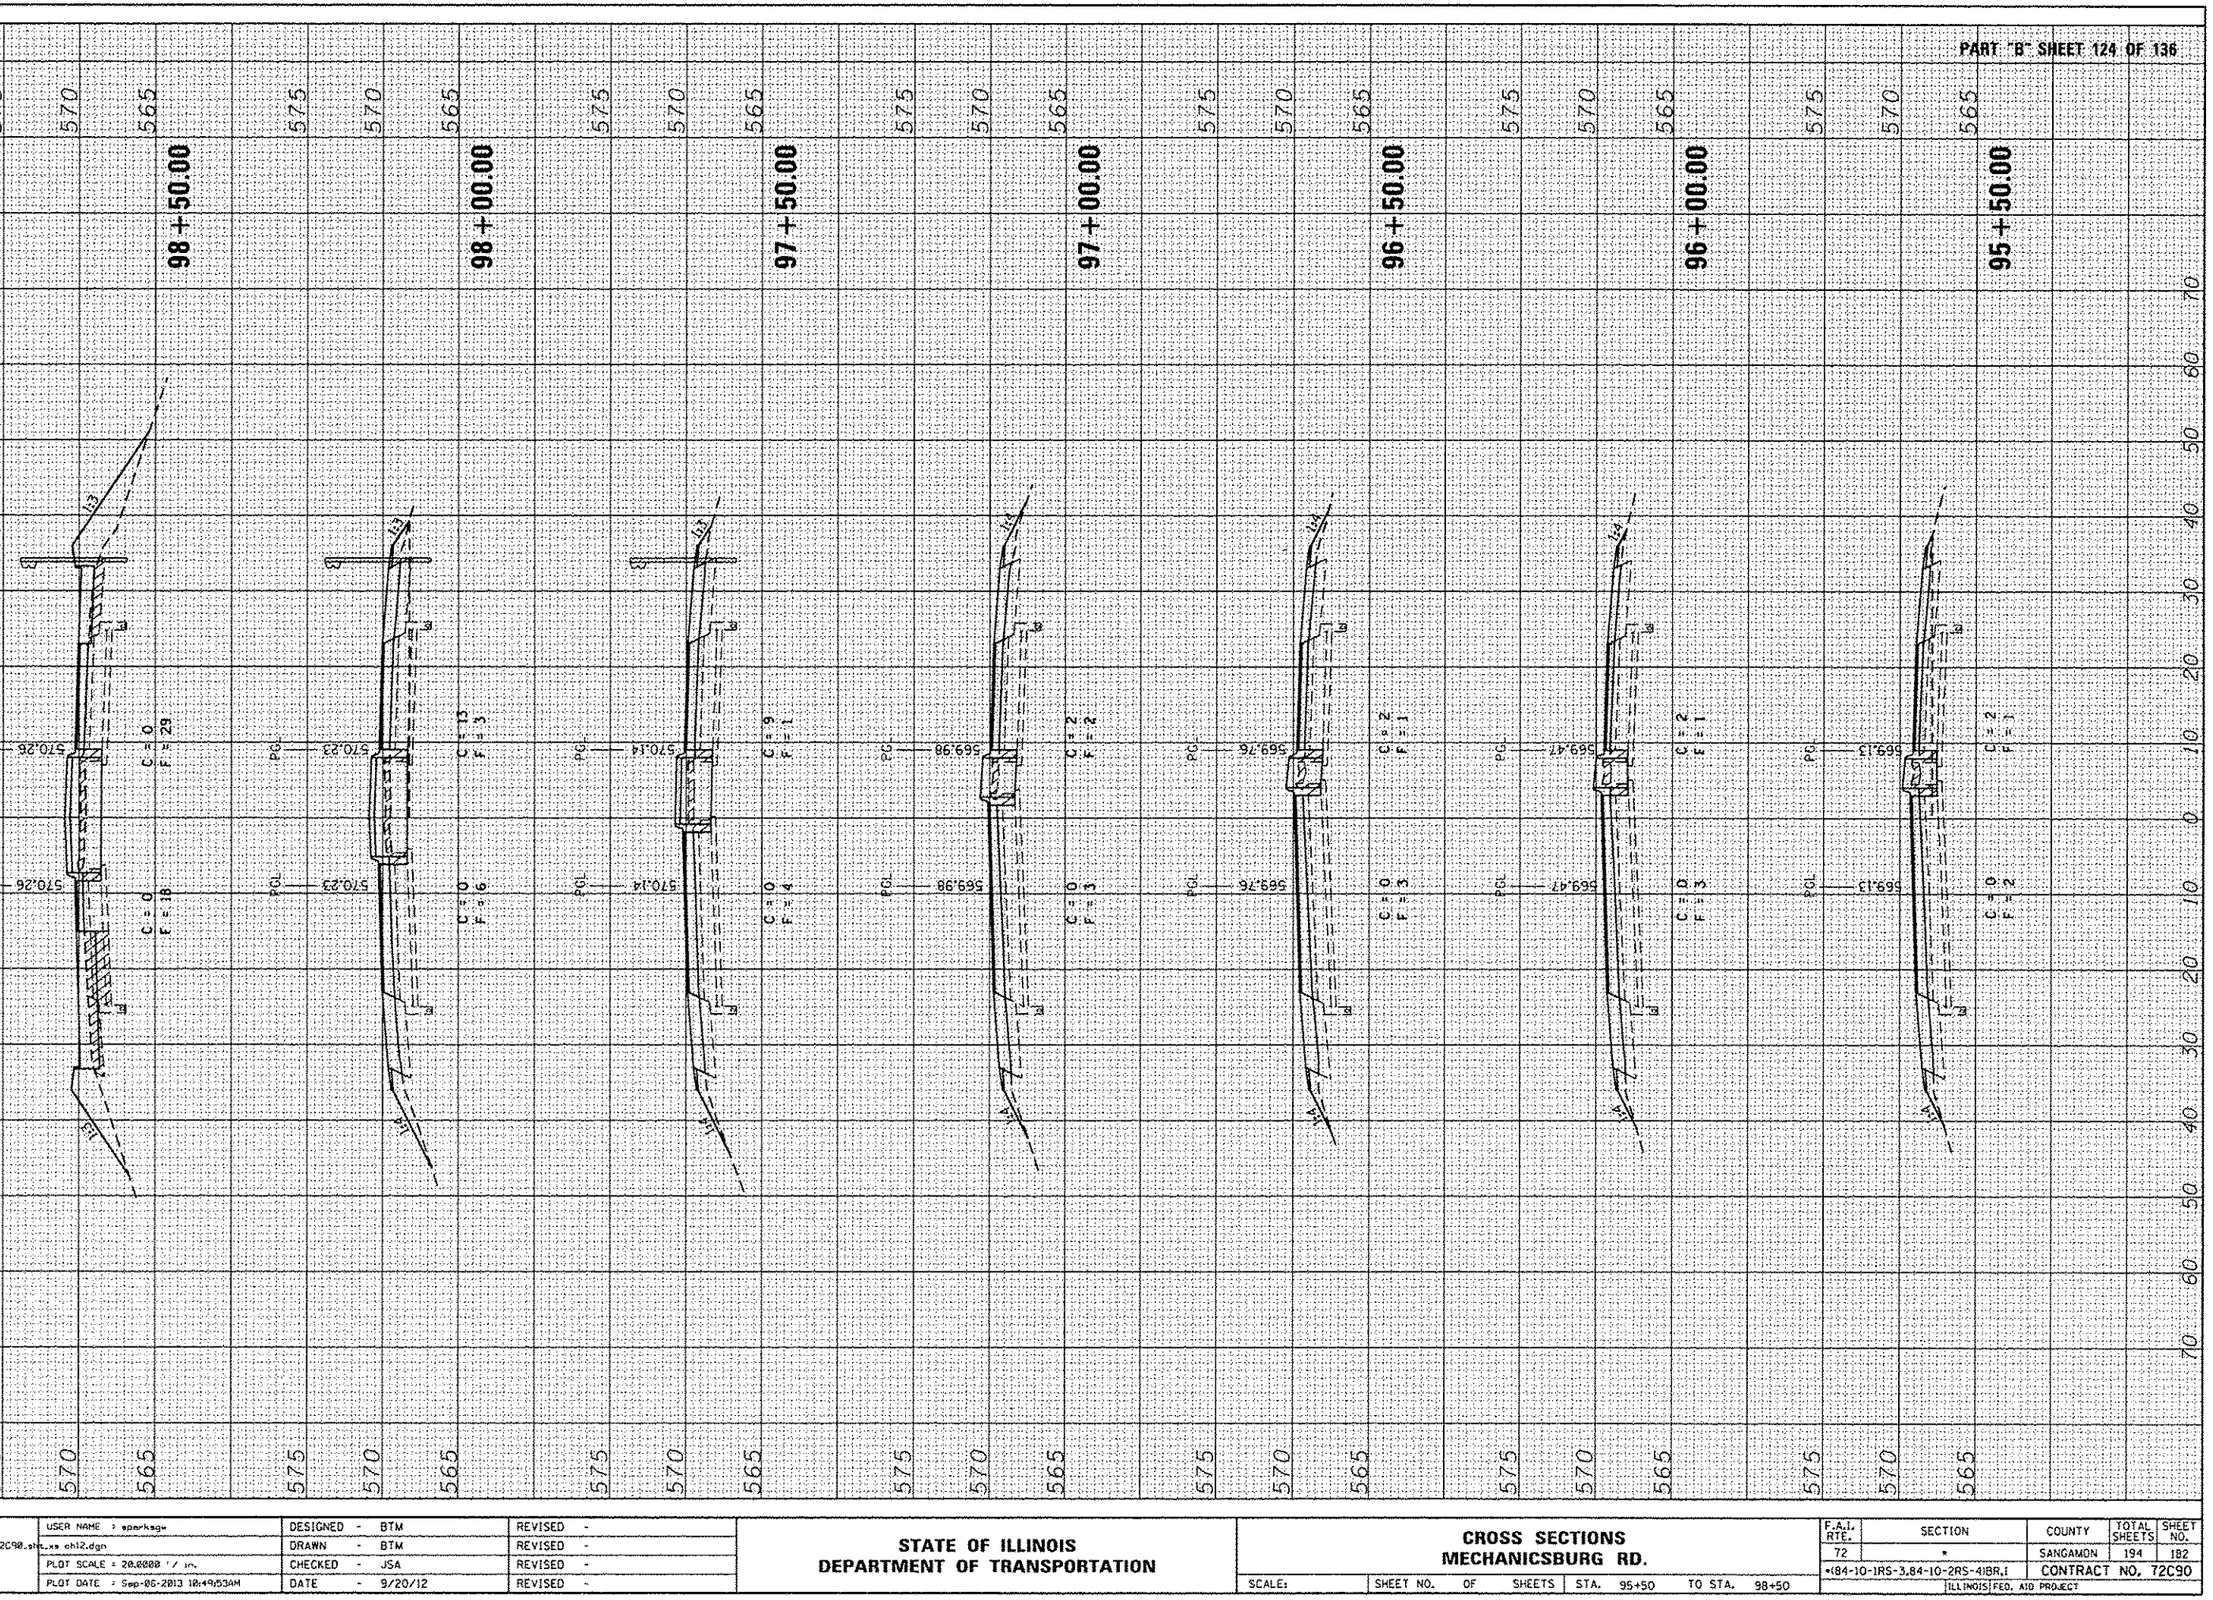

ORIGINAL SURVEY	SURVEYED	BY
NOTE BOOK	PLOTTED	DATE
NO.	TEMPLATE	
	AREAS	
	AREAS CHECKED	

FILE NAME :	USER NAME = sparksg=	DESIGNED - BTM	REVISED -
c:\pw_work\pwidot\sparksg=\d0360033\D672C90_sht_xs ch12.dgn		DRAWN - BTM	REVISED -
	PLOT SCALE = 20.0000 ' / in.	CHECKED - JSA	REVISED -
	PLOT DATE = Sep-06-2013 10:49:53AM	DATE - 9/20/12	REVISED -

STATE OF ILLINOIS
DEPARTMENT OF TRANSPORTATION

CROSS SECTIONS
MECHANICSBURG RD.

SCALE: | SHEET NO. OF SHEETS | STA. 95+50 | TO STA. 98+50

F.A.I. RTE.	SECTION	COUNTY	TOTAL SHEETS	SHEET NO.
72	*	SANGAMON	194	182
*(84-10-1RS-3,84-10-2RS-4)BR,I		CONTRACT NO. 72C90		
		ILLINOIS FED. AID PROJECT		