FINAL SURVEY — NOTE BOOK — NO. — SURVEYED — PLOTTED — TEMPLATE — AREAS — AREAS CHECKED — BY — DATE

ORIGINAL SURVEY — NOTE BOOK — NO. — SURVEYED — PLOTTED — TEMPLATE — AREAS — AREAS CHECKED — BY — DATE

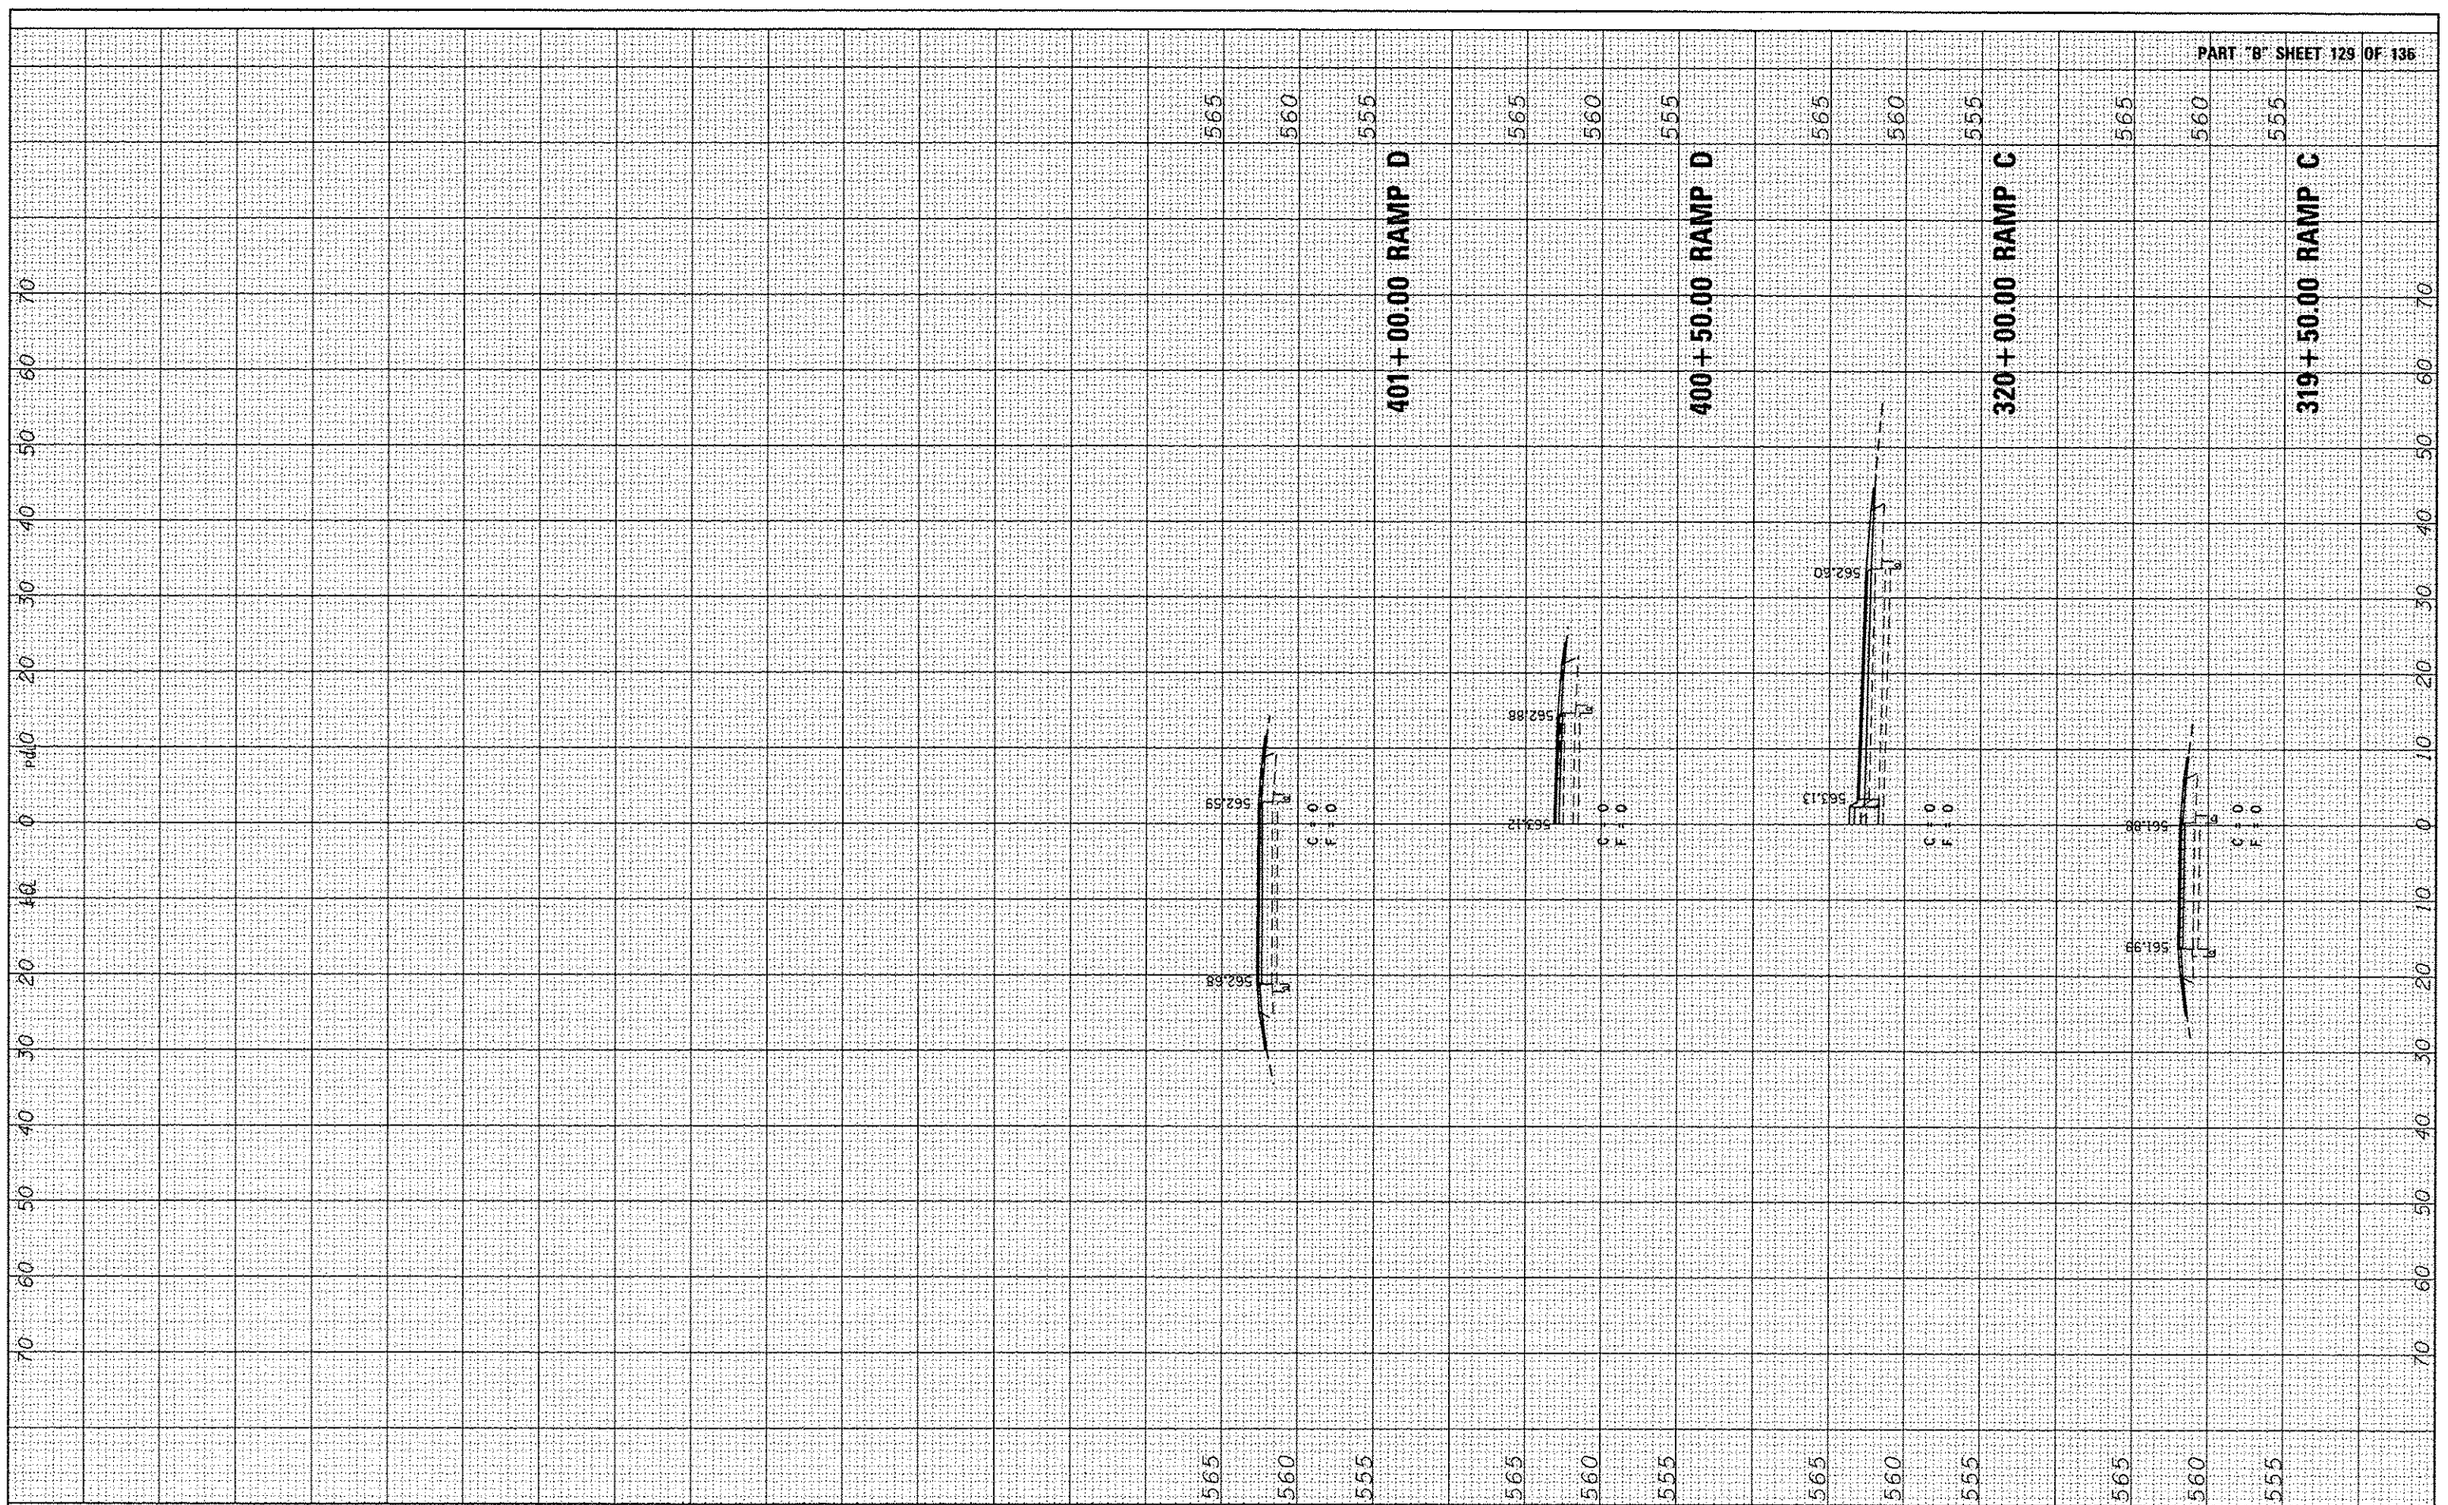

FILE NAME = c:\pw_work\pwidot\sparkesgw\d0360033\D672C90_sht_xs ch12.dgn	USER NAME = sparkesgw	DESIGNED - BTM	REVISED -
		DRAWN - BTM	REVISED -
	PLOT SCALE = 20.0000 ' / in.	CHECKED - JSA	REVISED -
	PLOT DATE = Sep-26-2013 10:51:17AM	DATE - 9/20/12	REVISED -

STATE OF ILLINOIS
DEPARTMENT OF TRANSPORTATION

CROSS SECTIONS
MECHANICSBURG RD.

SCALE: | SHEET NO. OF SHEETS | STA. | TO STA.

F.A.I. RTE.	SECTION	COUNTY	TOTAL SHEETS	SHEET NO.
72	•	SANGAMON	194	187
•(84-10-1RS-3,84-10-2RS-4)BR,I		CONTRACT NO. 72C90		
ILLINOIS FED. AID PROJECT				