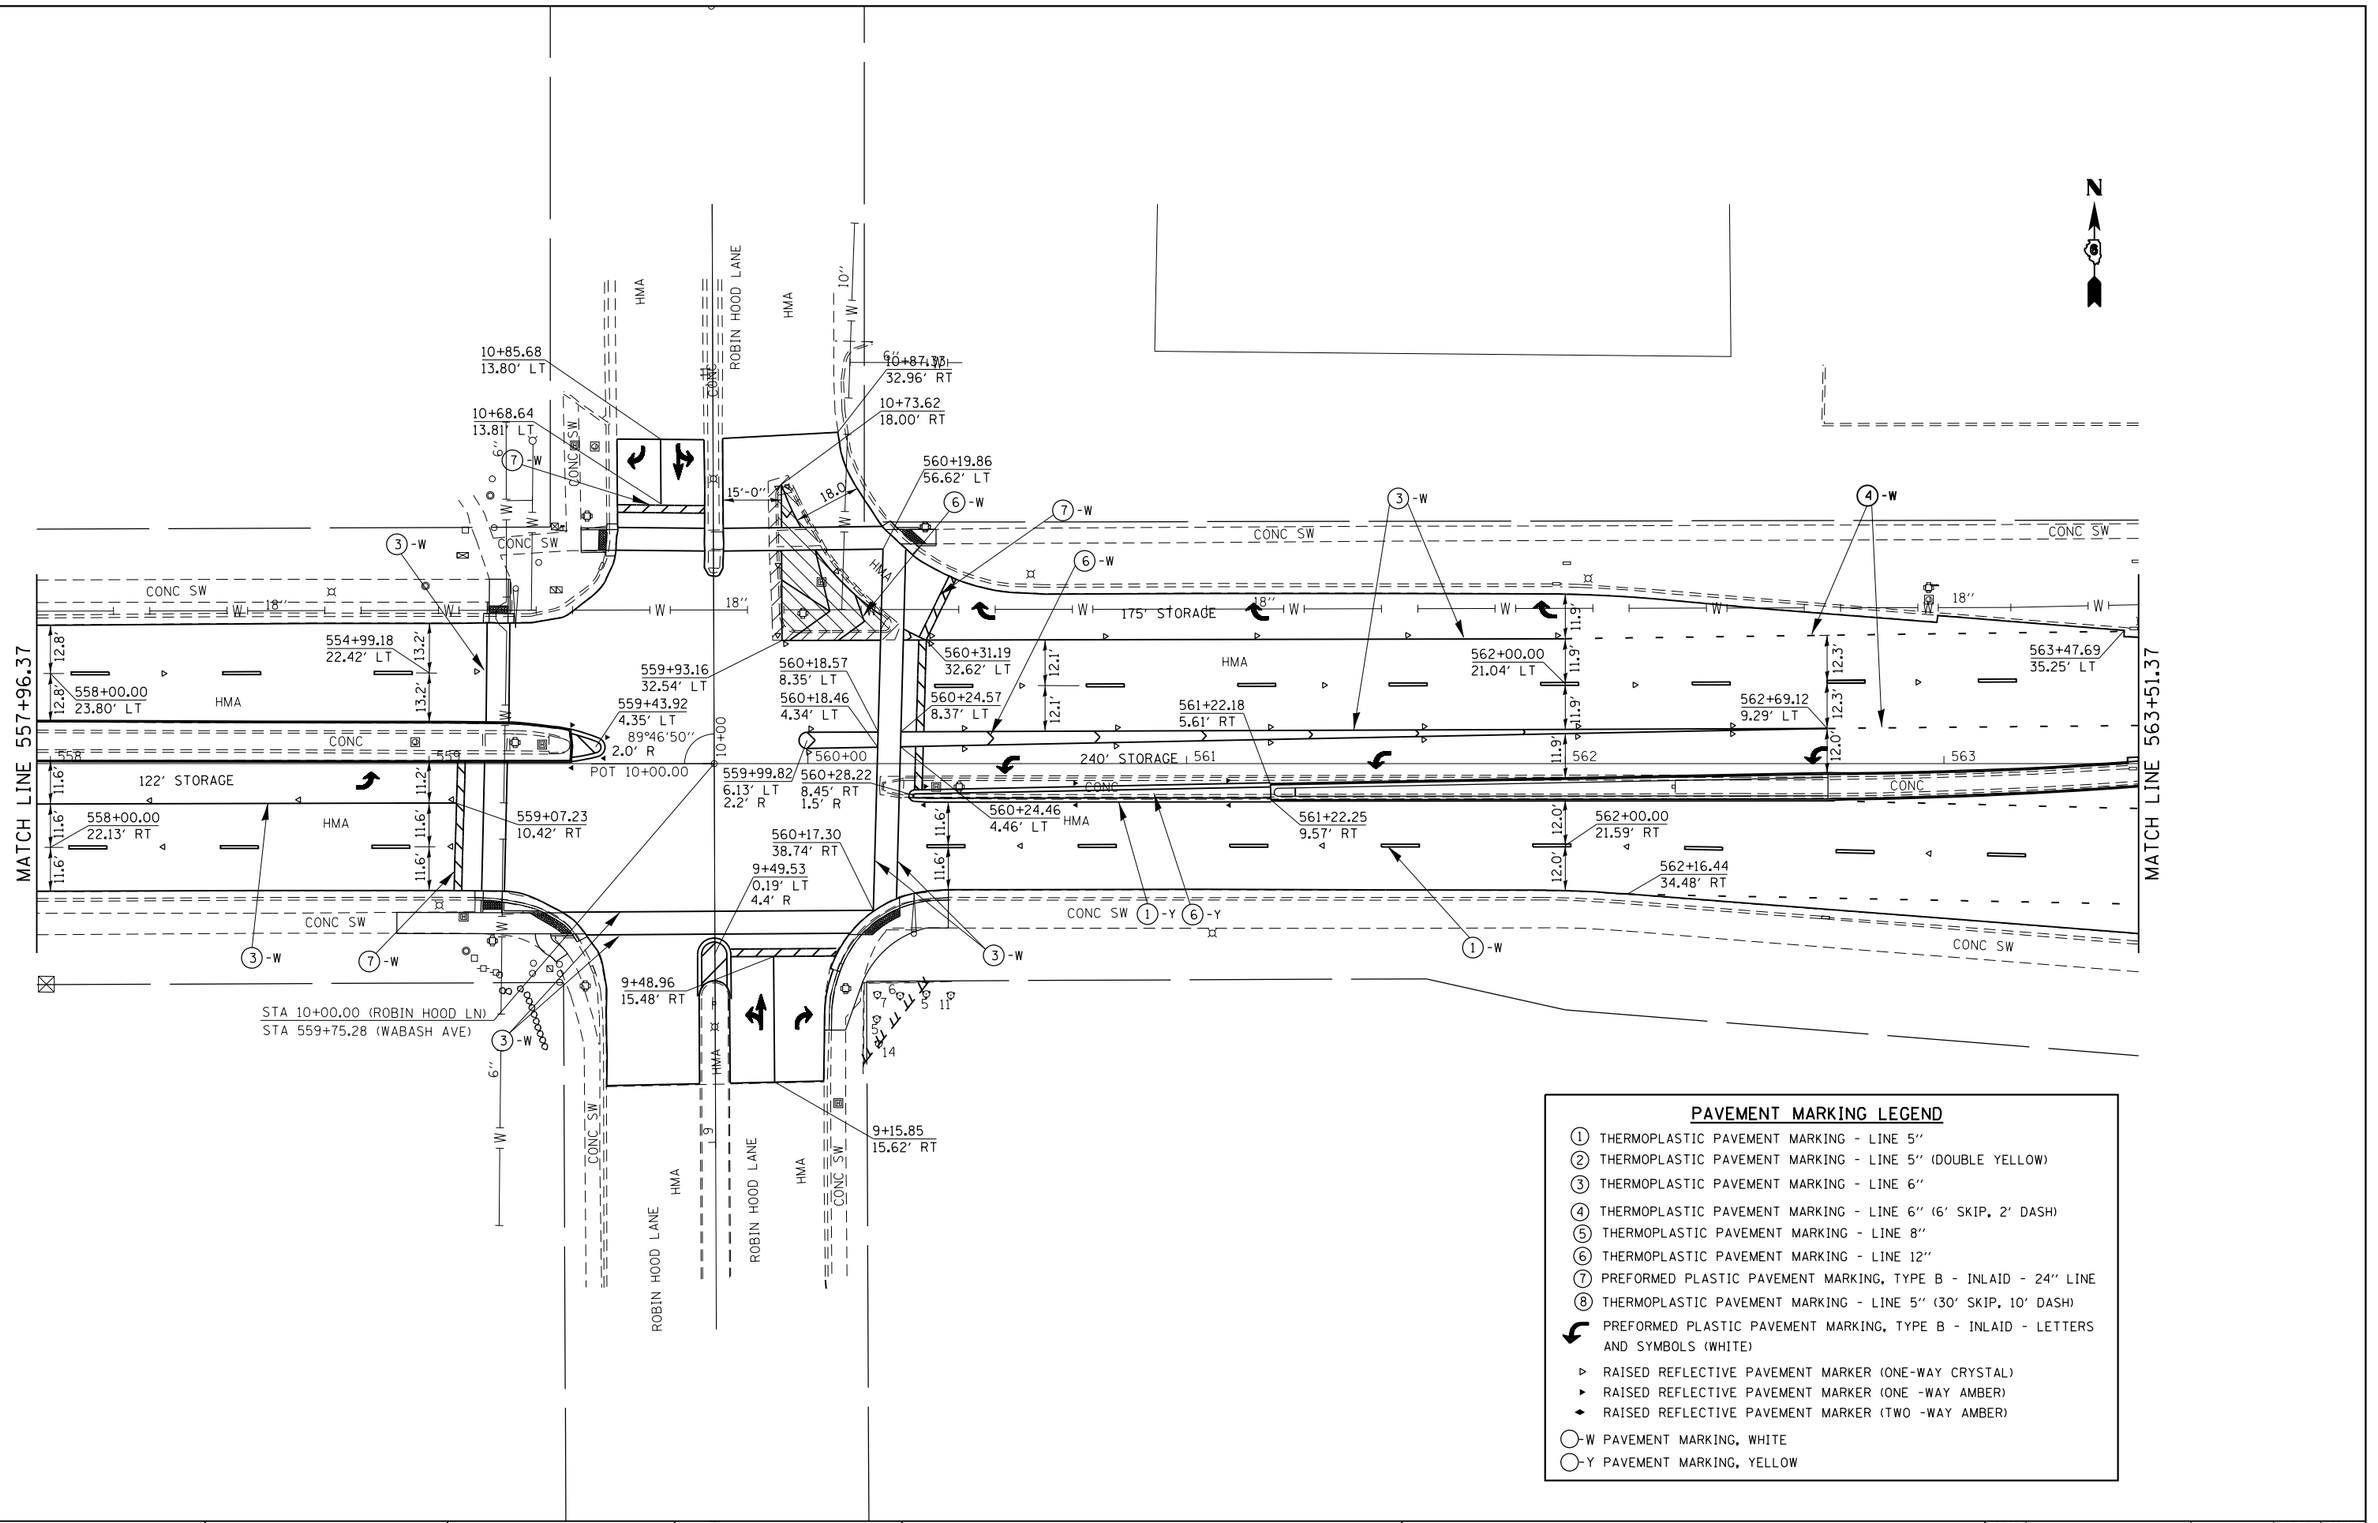

PAVEMENT MARKING LEGEND

1. THERMOPLASTIC PAVEMENT MARKING - LINE 5"
2. THERMOPLASTIC PAVEMENT MARKING - LINE 5" (DOUBLE YELLOW)
3. THERMOPLASTIC PAVEMENT MARKING - LINE 6"
4. THERMOPLASTIC PAVEMENT MARKING - LINE 6" (6' SKIP, 2' DASH)
5. THERMOPLASTIC PAVEMENT MARKING - LINE 8"
6. THERMOPLASTIC PAVEMENT MARKING - LINE 12"
7. PREFORMED PLASTIC PAVEMENT MARKING, TYPE B - INLAID - 24" LINE
8. THERMOPLASTIC PAVEMENT MARKING - LINE 5" (30' SKIP, 10' DASH)

PREFORMED PLASTIC PAVEMENT MARKING, TYPE B - INLAID - LETTERS AND SYMBOLS (WHITE)

RAISED REFLECTIVE PAVEMENT MARKER (ONE-WAY CRYSTAL)
RAISED REFLECTIVE PAVEMENT MARKER (ONE -WAY AMBER)
RAISED REFLECTIVE PAVEMENT MARKER (TWO -WAY AMBER)

-W PAVEMENT MARKING, WHITE
-Y PAVEMENT MARKING, YELLOW

FILE NAME = c:\pw_work\pwidot\sparksgw\d0296742\D672F29-sht-pmk.dgn	USER NAME = sparksgw	DESIGNED - RTS	REVISED -
		DRAWN - RTS	REVISED -
	PLOT SCALE = 40.0000 ' / in.	CHECKED -	REVISED -
Default	PLOT DATE = Nov-08-2013 12:04:03PM	DATE - 10-11-2013	REVISED -

STATE OF ILLINOIS
DEPARTMENT OF TRANSPORTATION

PAVEMENT MARKING – WABASH AVE.

SCALE: | SHEET 13 OF 21 SHEETS | STA. | TO STA.

F.A.P. RTE.	SECTION	COUNTY	TOTAL SHEETS	SHEET NO.
664	•	SANGAMON	126	69
		CONTRACT NO. 72F29		
	ILLINOIS	FED. AID PROJECT		

(G)RS-15,TS-9,(2)RS-9,TS-2