LEGEND

* GEOMETRICALLY PROGRAMMED LOUVER

** REMOVE EXISTING TRAFFIC SIGNAL EQUIPMENT

QTY.	EQUIPMENT
4	STEEL MAST-ARM ASSEMBLY AND POLE
5	TRAFFIC SIGNAL POST
5	SIGNAL HEAD, LED, 1 F, 3 S, MM
5	SIGNAL HEAD, LED, 1 F, 3 S, BM
6	SIGNAL HEAD, LED, 1 F, 5 S, BM

X = REMOVE ELECTRIC CABLE FROM CONDUIT

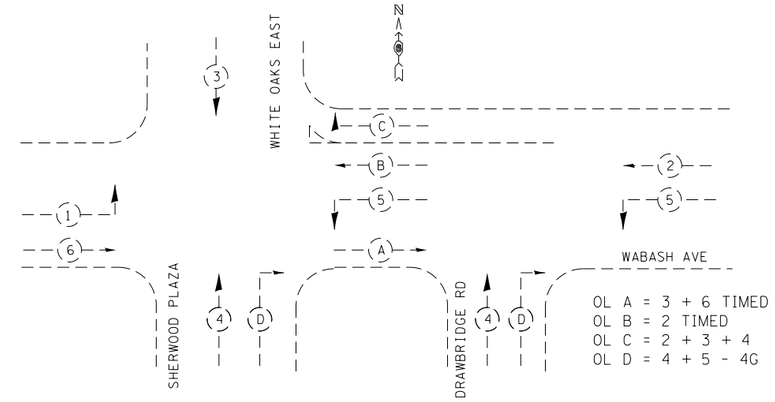

ESIXTING PHASE DESIGNATION DIAGRAM

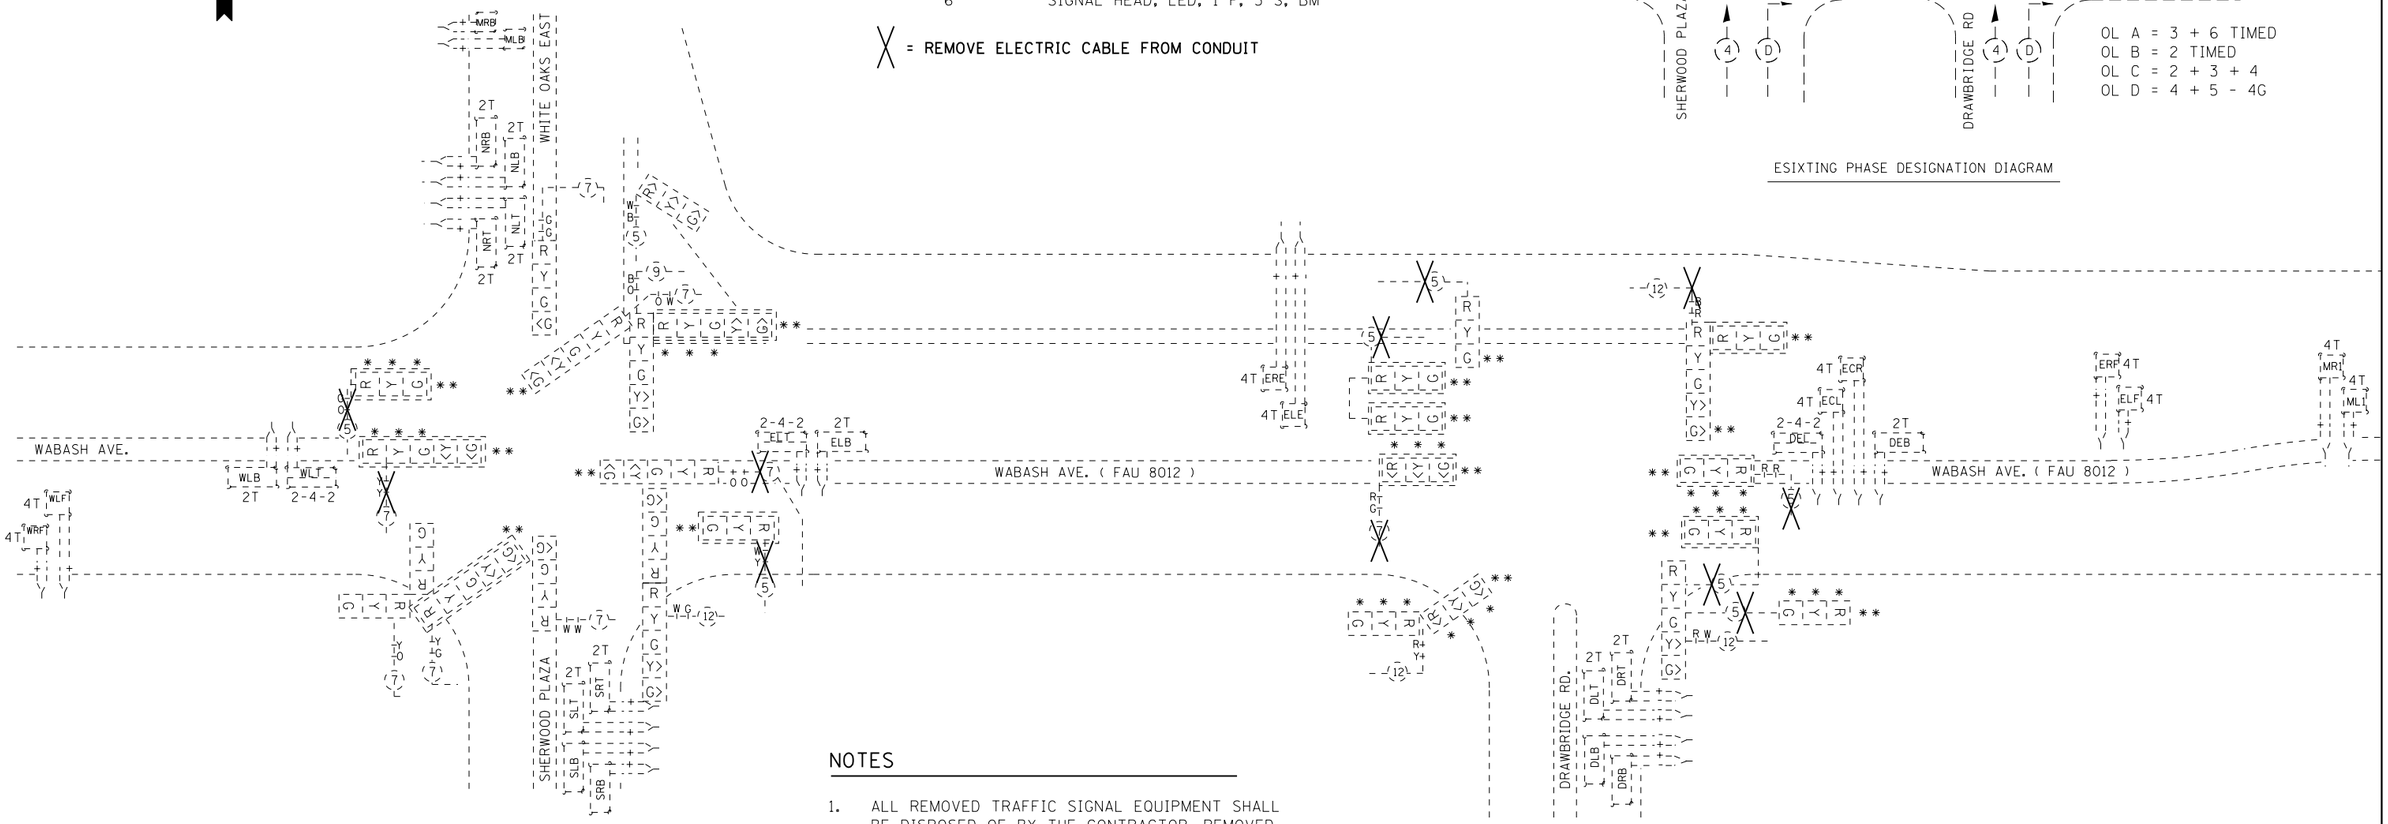

NOTES

1. ALL REMOVED TRAFFIC SIGNAL EQUIPMENT SHALL BE DISPOSED OF BY THE CONTRACTOR. REMOVED EQUIPMENT BECOMES CONTRACTOR'S PROPERTY.

FILE NAME = c:\pw_work\pwidot\sparksgw\d0296742\D672F29-sht-trafsignal.dgn	USER NAME = sparksgw	DESIGNED - DMS	REVISED -	STATE OF ILLINOIS DEPARTMENT OF TRANSPORTATION	EXISTING CABLE DIAGRAM WABASH AVE. & DRAWBRIDGE RD AND E. WHITE OAKS MALL ENT.	F.A.P. RTE.	SECTION	COUNTY	TOTAL SHEETS / SHEET NO.
	PLOT SCALE = 40.0000 ' / in.	DRAWN - DMS	REVISED -			664	•	SANGAMON	126 / 84
Default	PLOT DATE = Nov-08-2013 12:09:20PM	CHECKED - _	REVISED -		SCALE: SHEET OF SHEETS STA. TO STA.			CONTRACT NO. 72F29	
		DATE -	REVISED -				ILLINOIS	FED. AID PROJECT	

(G)RS-15,TS-9,(21)RS-9,TS-2