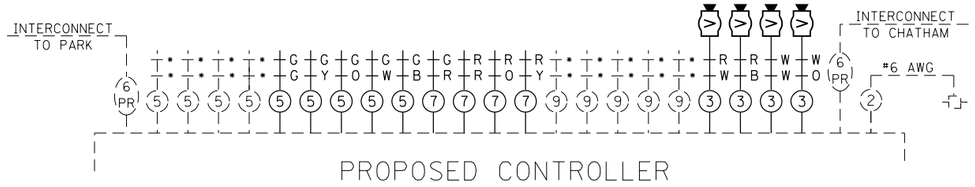

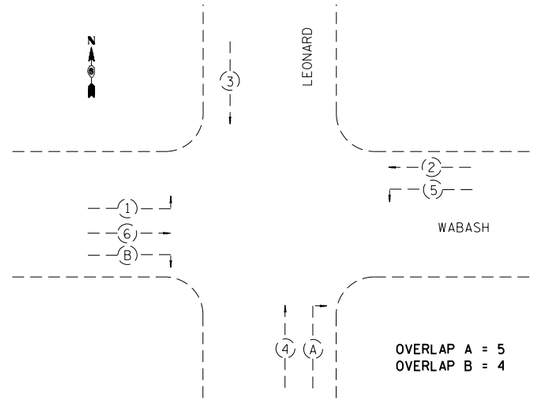

PROPOSED PHASE DESIGNATION DIAGRAM

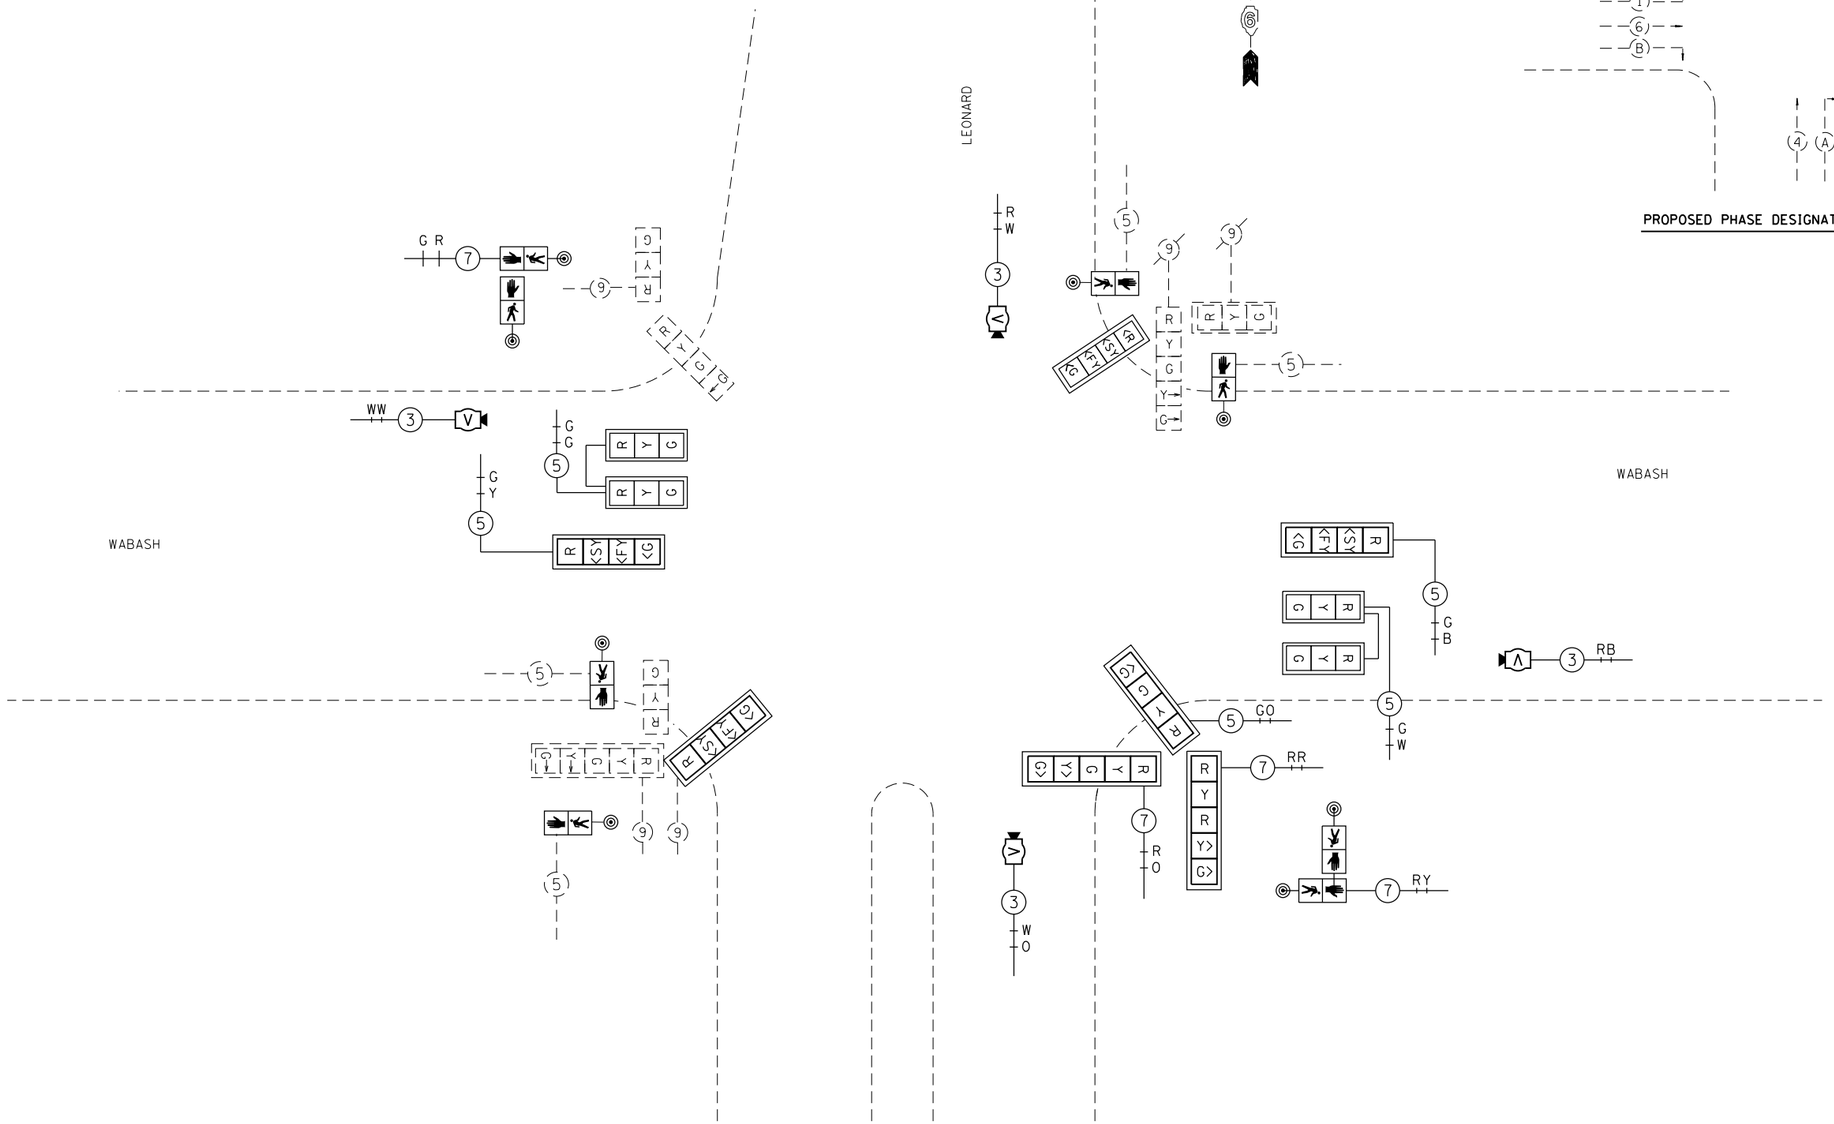

FILE NAME = c:\pw_work\pwidot\sparksgw\d0296742\D672F29-sht-trafsignal.dgn Default	USER NAME = sparksgw	DESIGNED - DMS	REVISED -	STATE OF ILLINOIS DEPARTMENT OF TRANSPORTATION	PROPOSED CABLE DIAGRAM WABASH AVE. & LEONARD ST.
	PLOT SCALE = 40.0000 ' / in.	DRAWN - DMS	REVISED -		SCALE: SHEET OF SHEETS STA. TO STA.
	PLOT DATE = Nov-08-2013 12:09:38PM	CHECKED - _	REVISED -		
		DATE -	REVISED -		

F.A.P. RTE.	SECTION	COUNTY	TOTAL SHEETS	SHEET NO.
664	•	SANGAMON	126	108
		CONTRACT NO. 72F29		
	ILLINOIS	FED. AID PROJECT		

(G)RS-15,TS-9,(21)RS-9,TS-2