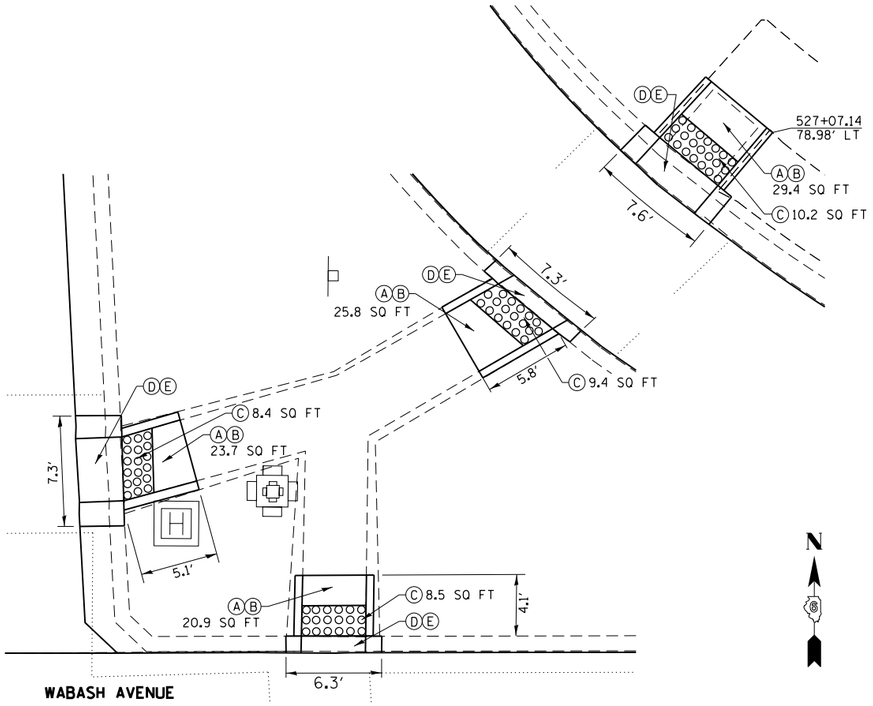

WHITE OAKS MALL, EAST ENTRANCE
NORTHWEST QUADRANT

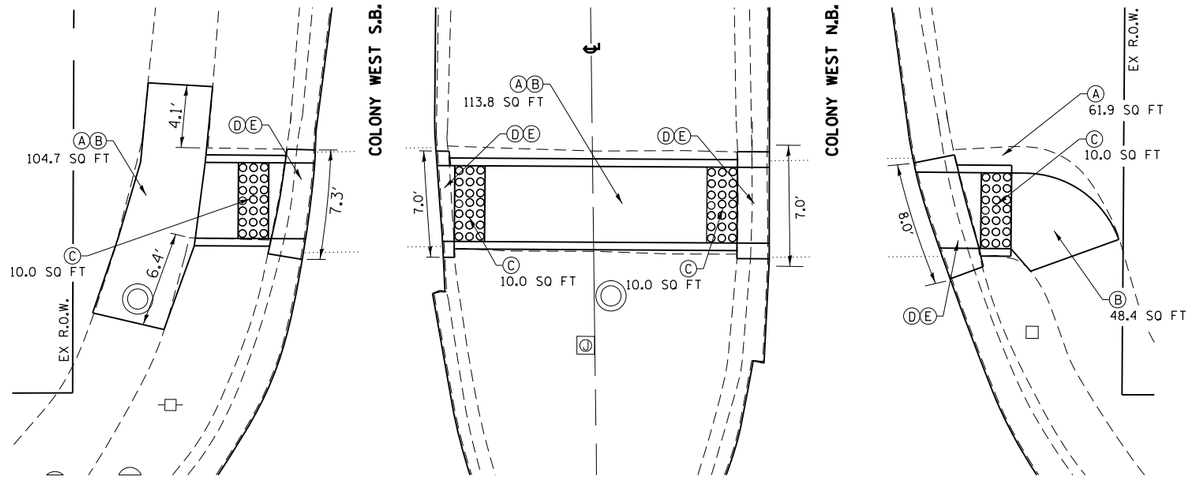

COLONY WEST ENTRANCE
NORTHEAST & NORTHWEST QUADRANTS

LEGEND

- (A) PR SIDEWALK REMOVAL (SQ FT)
- (B) PR PCC SIDEWALK 4" (SQ FT)
- (C) PR DETECTABLE WARNING (SQ FT)
- (D) PR COMBINATION C&G REMOVAL (FT)
- (E) PR COMBINATION C&G TYPE B 6.24 (DEPRESSED)

NOTES:
PROPOSED SAWCUTS ARE INCLUDED IN THE COSTS FOR PROPOSED SIDEWALK REMOVAL.
PROPOSED SIDEWALK DIMENSIONS AND QUANTITIES SHOWN ON THIS SHEET ARE ONLY APPROXIMATIONS. THE ENGINEER SHALL VERIFY FINAL LOCATIONS OF SIDEWALK REMOVAL AND PLACEMENT OF PCC SIDEWALK (4") AND DETECTABLE WARNINGS. THE ENGINEER SHALL INSURE THAT FINAL SIDEWALK CONSTRUCTION IS IN COMPLIANCE WITH CHAPTER 6 OF THE AMERICAN DISIBILITIES ACT AND THE APPROPRIATE HIGHWAY STANDARDS.

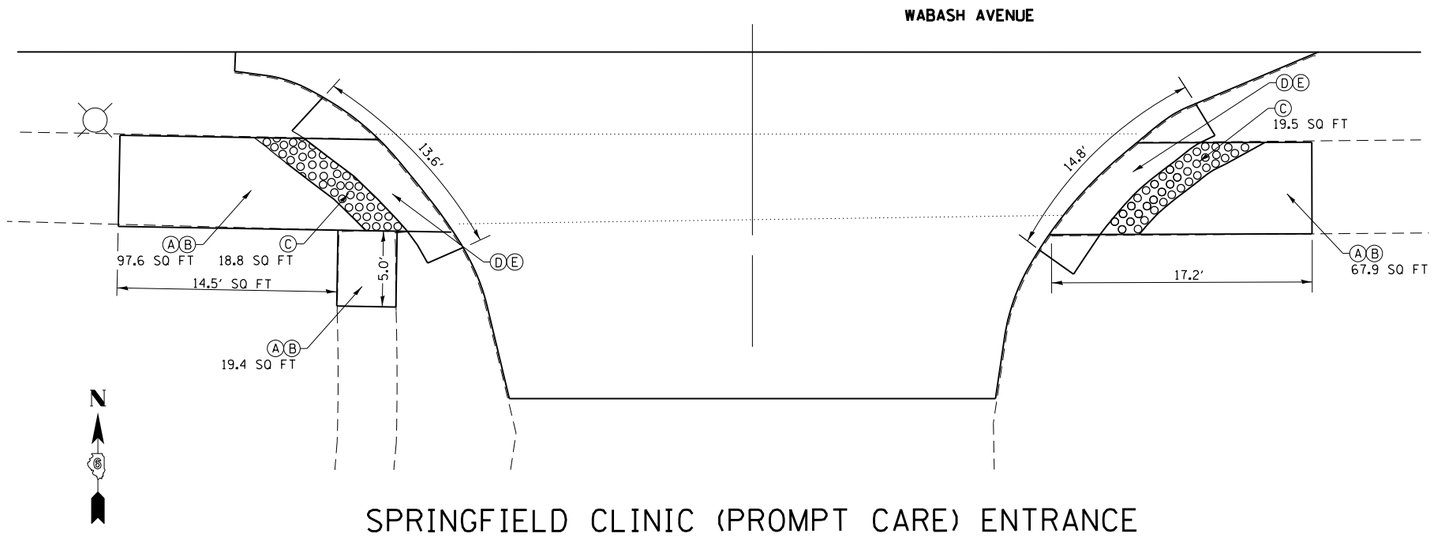

SPRINGFIELD CLINIC (PROMPT CARE) ENTRANCE
SOUTH SIDE OF WABASH AVENUE

FILE NAME = c:\pw_work\pwidot\sparksgw\d0296742\D672F29-sht-details.dgn	USER NAME = sparksgw	DESIGNED - RTS	REVISED -
		DRAWN - RTS	REVISED -
	PLOT SCALE = 40.0000 ' / in.	CHECKED -	REVISED -
Default	PLOT DATE = Nov-08-2013 12:09:44PM	DATE -	REVISED -

STATE OF ILLINOIS
DEPARTMENT OF TRANSPORTATION

PROPOSED SIDEWALK AND CURB RAMP DETAILS

SCALE: | SHEET 1 OF 5 SHEETS | STA. | TO STA.

F.A.P. RTE.	SECTION	COUNTY	TOTAL SHEETS	SHEET NO.
664	(G)RS-15, TS-9, (21)RS-9, TS-2	SANGAMON	126	113
		CONTRACT NO. 72F29		
	ILLINOIS FED. AID PROJECT			