54-32-B, 54-31B-1

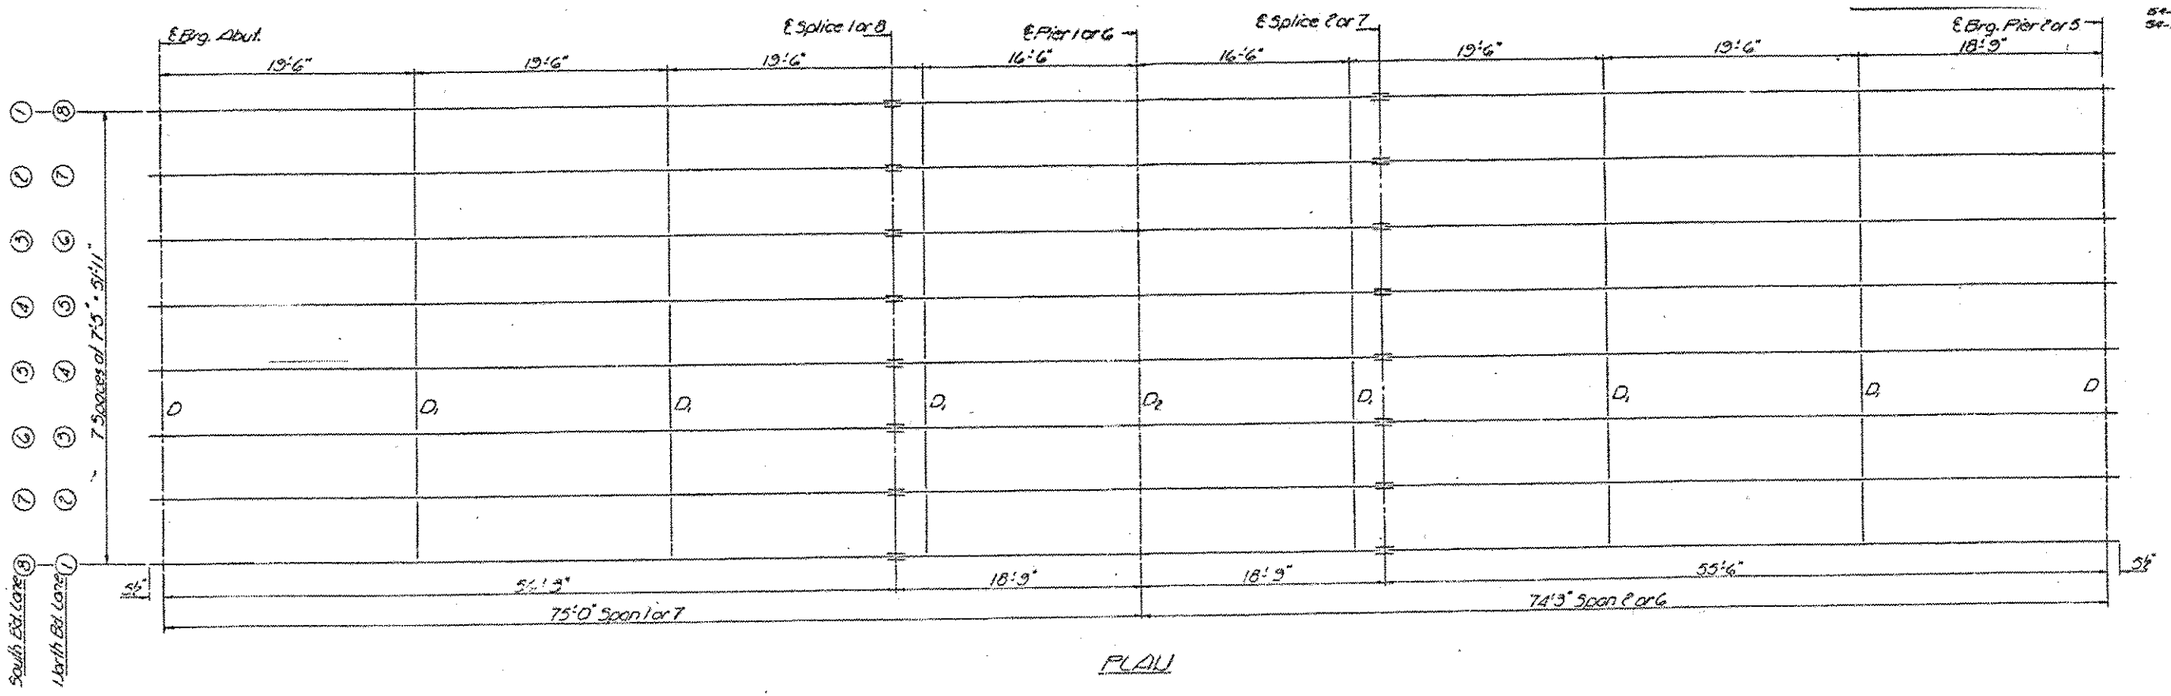

PLAN

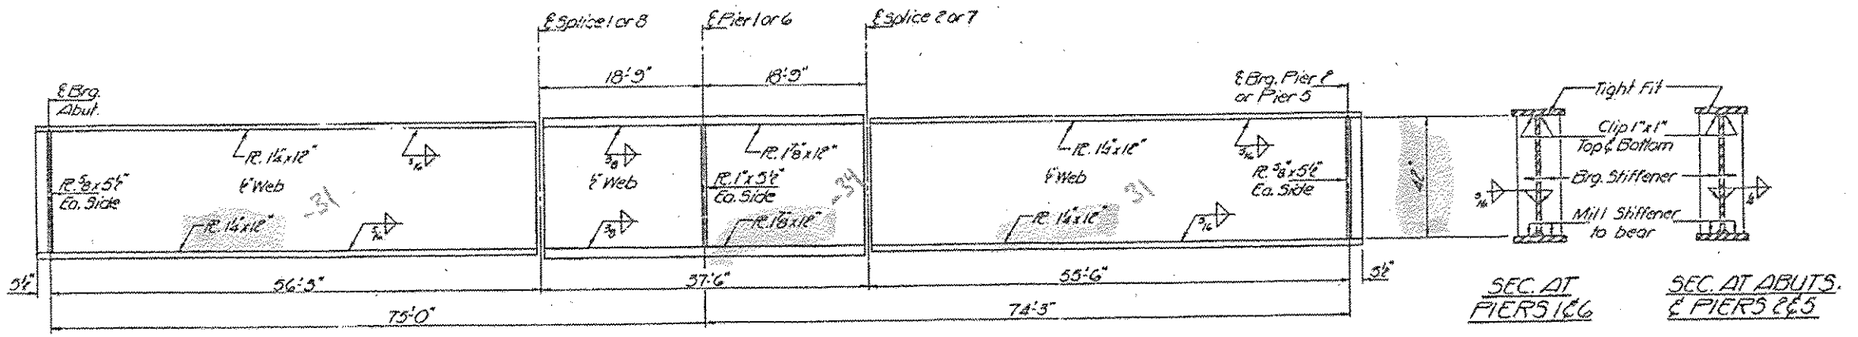

GIRDER ELEVATION

SEC. AT PIERS 1 & 6

SEC. AT ABUTS. & PIERS 2 & 5

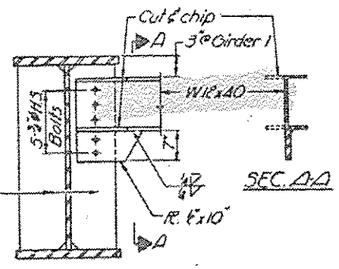

SEC. A-A

DIAPHRAGM D

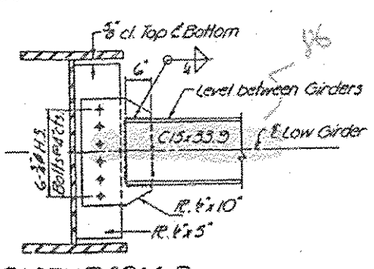

DIAPHRAGM D1

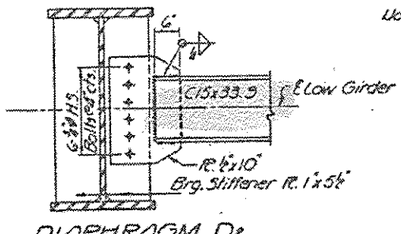

DIAPHRAGM D2

Note: For splice details see sh #15.

DESIGNED	A.Y. Khayyat
CHECKED	J.M. Patel
DRAWN	J.D.
CHECKED	J.M.P.

EXAMINED 1933

PASSED H.C. Baumann

APPROVED Richard W. Hite

UNIT A
STRUCTURAL STEEL
FAI. RT. 55 SEC. 54-3B
LOGAN COUNTY
STA. 232+1700

FOR INFORMATIONAL USE ONLY

FILE NAME = D:\OPERATIONS\Bridgeplans.CAD\72G55-06 Default	USER NAME = Aleksicm	DESIGNED -	REVISED -
	Bridge Painting 2014\bridgepaintingplans 2014	DRAWN -	REVISED -
	PLOT SCALE = 100.0000 ' / in.	CHECKED -	REVISED -
	PLOT DATE = Oct-17-2013 02:38:17PM	DATE -	REVISED -

STATE OF ILLINOIS
DEPARTMENT OF TRANSPORTATION

BRIDGE PLANS
INFORMATIONAL USE ONLY

SCALE: | SHEET OF SHEETS | STA. | TO STA.

F.A. RTE.	SECTION	COUNTY	TOTAL SHEETS	SHEET NO.
I-55	D6 BRIDGE PAINTING 2014	VARIOUS	15	10
		CONTRACT NO. 72G55		
	ILLINOIS FED. AID PROJECT			