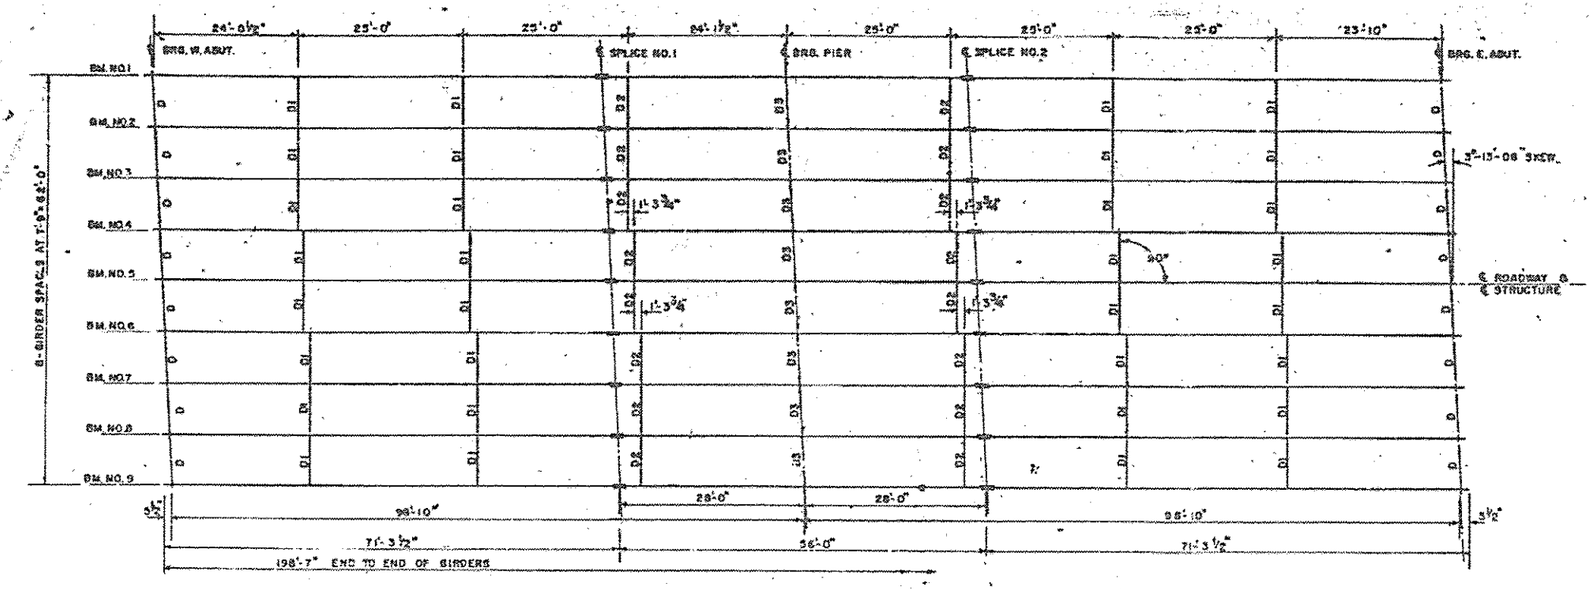

PLAN

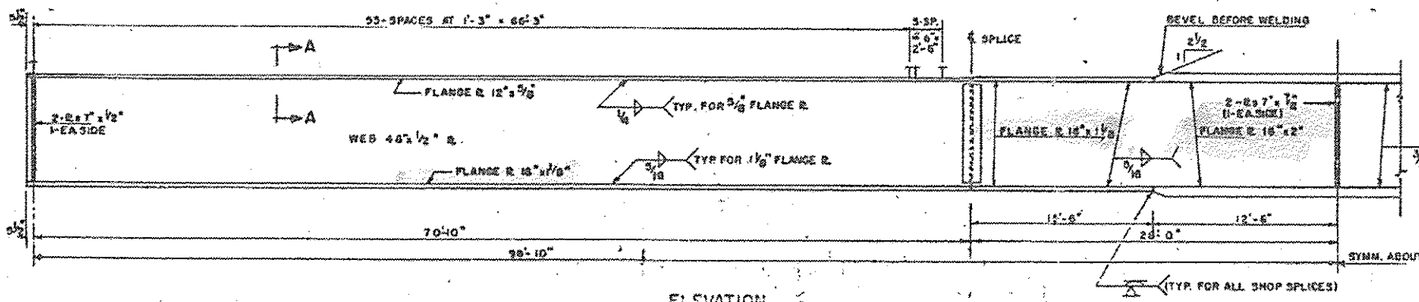

ELEVATION

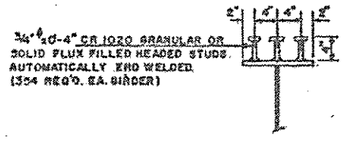

SECTION A-A

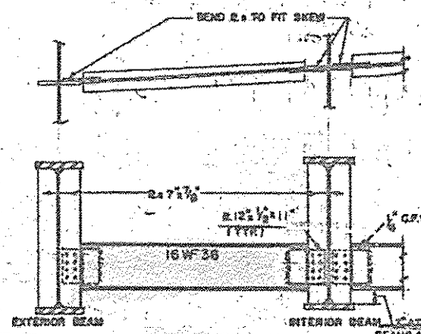

DIAPHRAGM D3

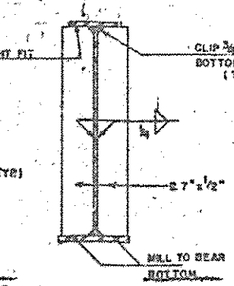

SEC. AT ABUTMENT

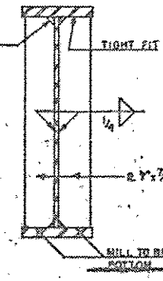

SEC. AT PIER

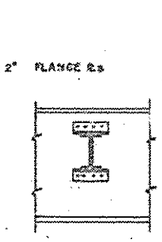

DIAPHRAGMS D1 & D2

(48 REQUIRED)

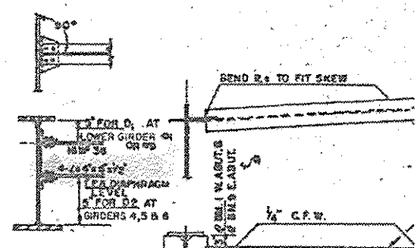

DIAPHRAGM D

(16 REQUIRED)

NOTE:
FULL PENETRATION BUTT WELD MAY BE USED TO MAKE WEB SPLICE IN SHOP 'B' PLATE GIRDERS IN LIEU OF FURNISHED FULL LENGTH.

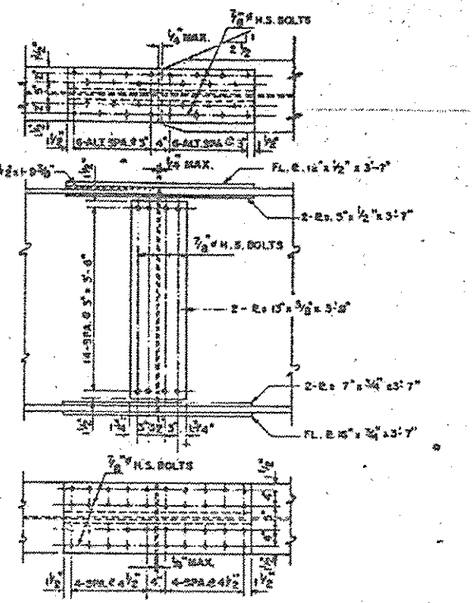

DETAILS OF FIELD SPLICE

DESIGNED	G.E.P.
CHECKED	B.H.S.
DRAWN	J.P.E.
CHECKED	

19
EXAMINED
PASSED
APPROVED

STRUCTURAL ST
PROJ. I-55-2(15
ST. RTE. 108 OVER I
F.A.I-55 ; SEC. 6
MONTGOMERY C
STA. 1651+34

FOR INFORMATIONAL USE ONLY

FILE NAME = D:\OPERATIONS\Bridgeplans.CAD\72G55-D6 Default	USER NAME = Aleksicm	DESIGNED -	REVISED -
	Bridge Painting 2014\bridgepaintingplans 2014	DRAWN -	REVISED -
	PLOT SCALE = 100.0000 ' / in.	CHECKED -	REVISED -
	PLOT DATE = Oct-17-2013 02:44:12PM	DATE -	REVISED -

STATE OF ILLINOIS
DEPARTMENT OF TRANSPORTATION

BRIDGE PLANS
INFORMATIONAL USE ONLY

SCALE: | SHEET OF SHEETS | STA. | TO STA.

F.A. RTE.	SECTION	COUNTY	TOTAL SHEETS	SHEET NO.
I-55	D6 BRIDGE PAINTING 2014	VARIOUS	15	14
		CONTRACT NO. 72G55		
	ILLINOIS FED. AID PROJECT			