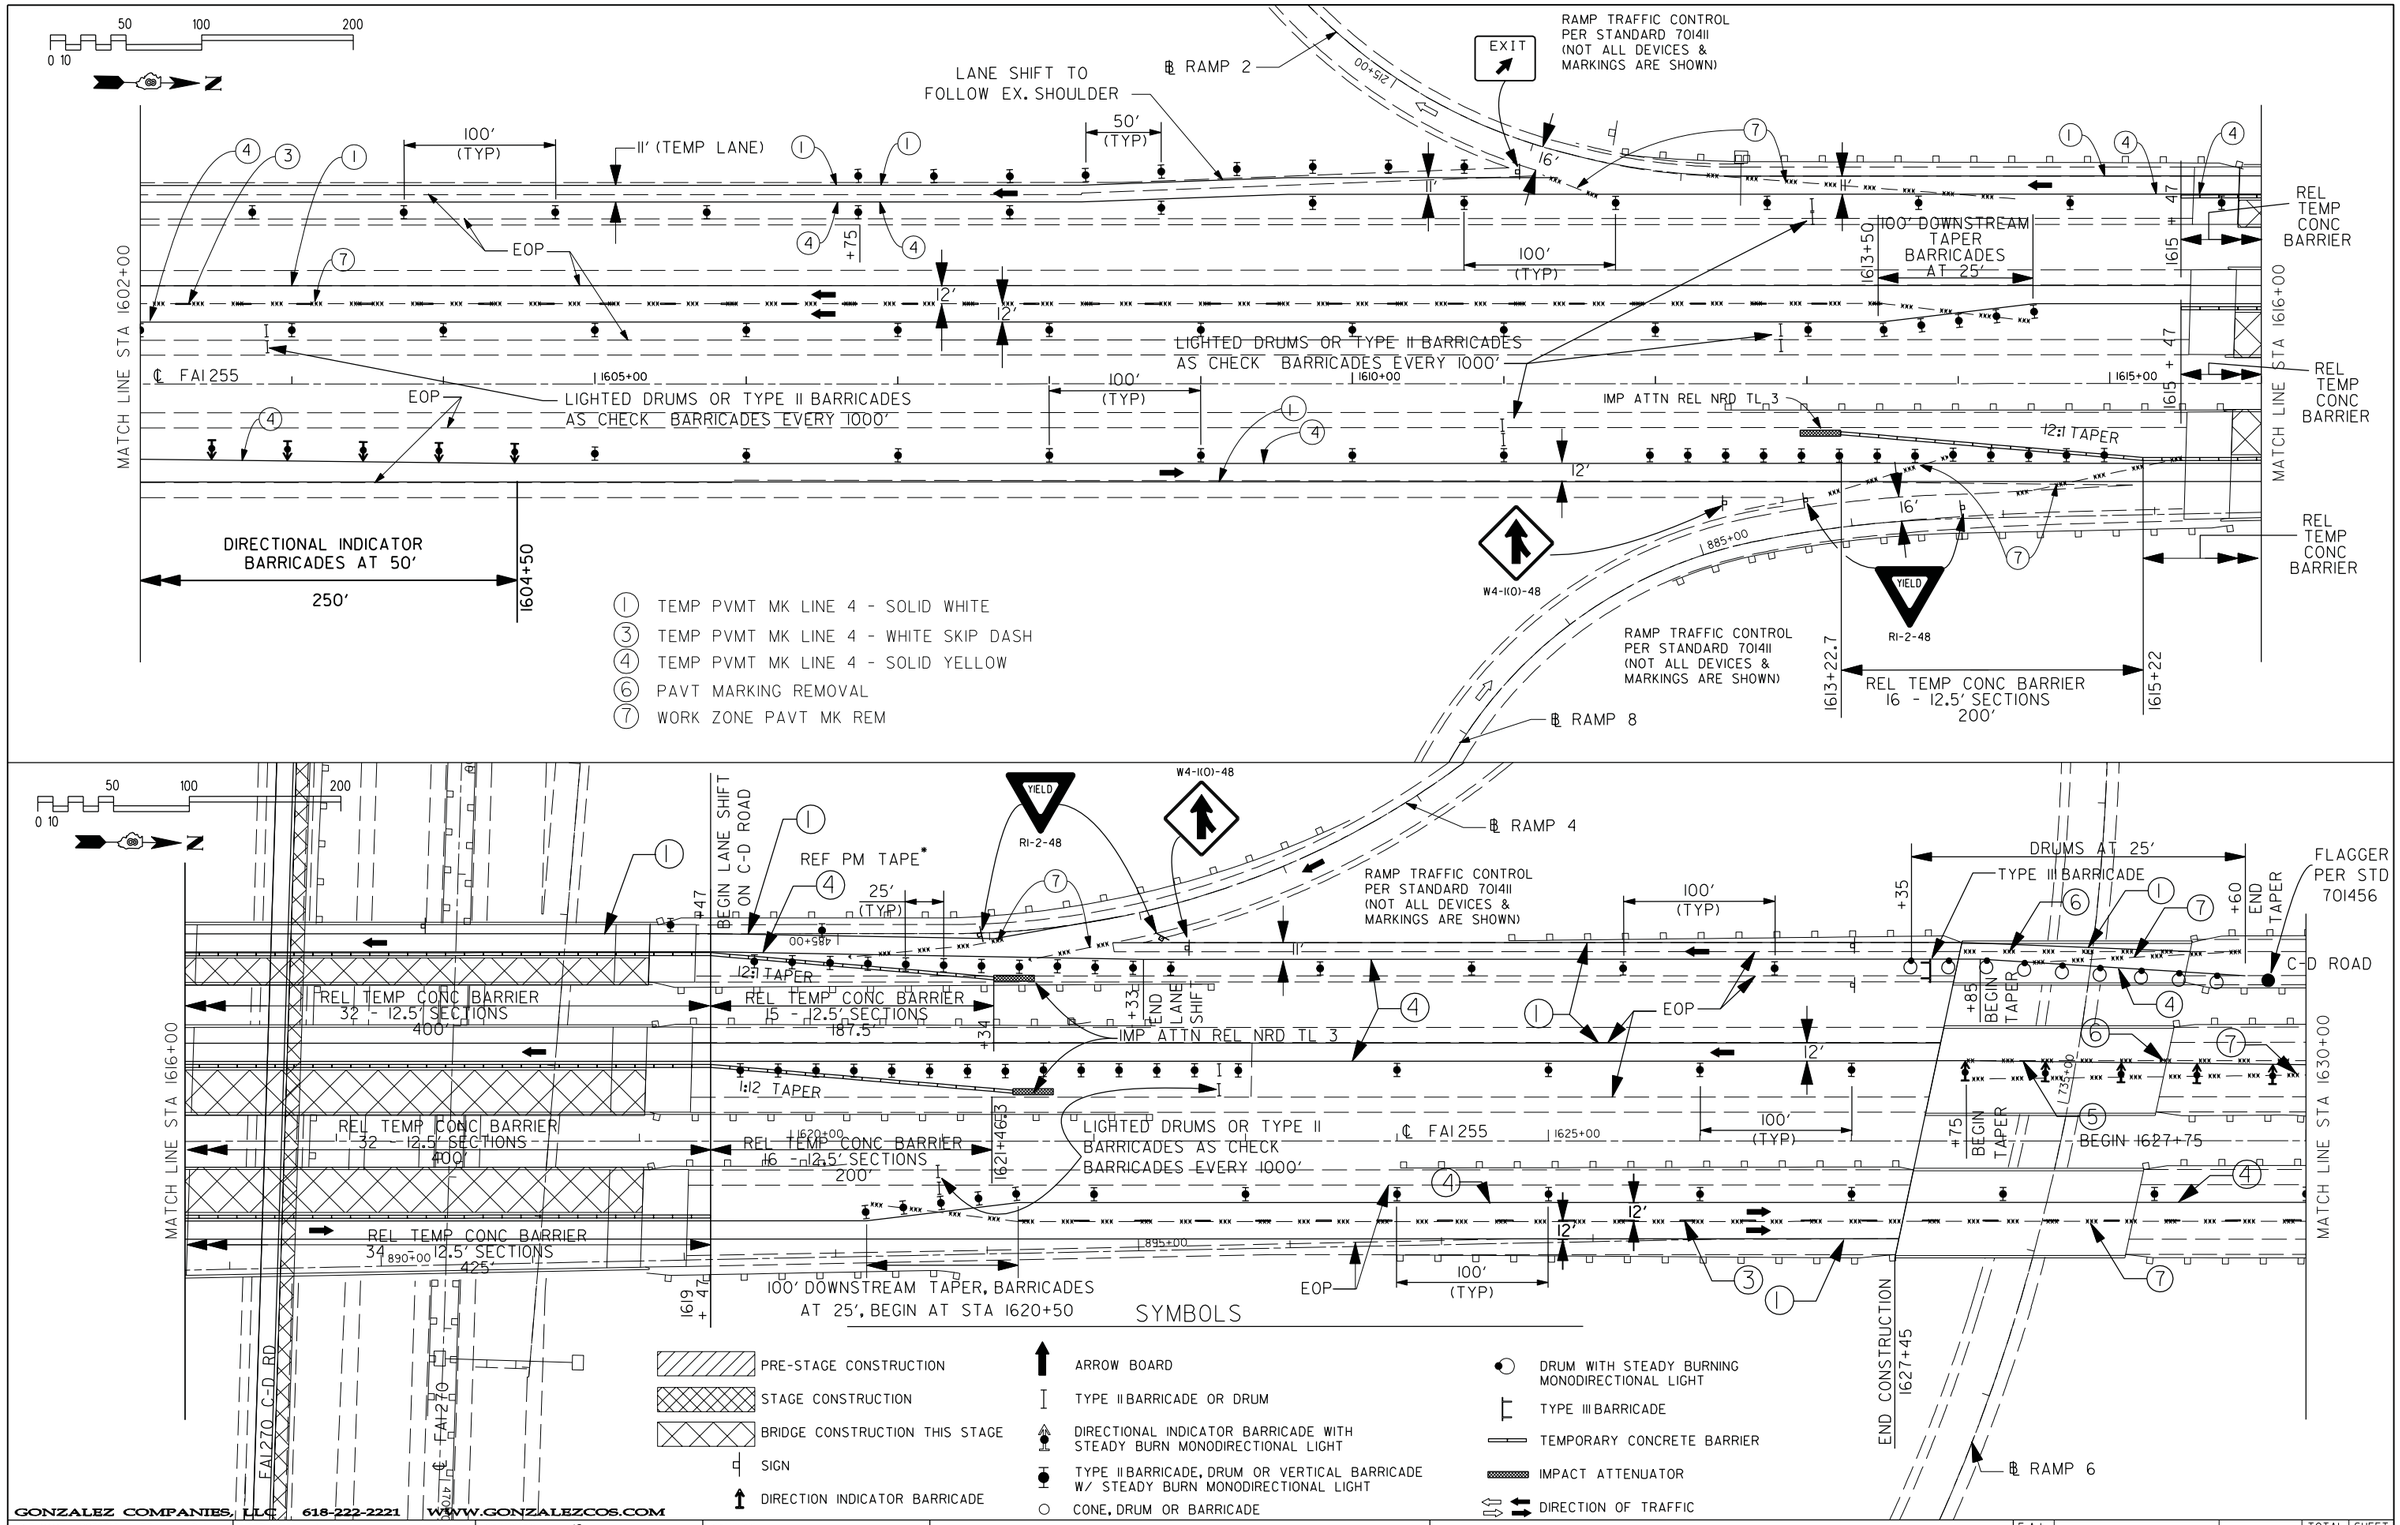


GONZALEZ COMPANIES, LLC 618-222-2221 WWW.GONZALEZCOS.COM

| | | | |
|---|---|---|---|
| FILE NAME = D876F10-sht77-stage 2.dgn | USER NAME = Nate | DESIGNED - JG | REVISED - ----- |
| | | DRAWN - NC | REVISED - ----- |
| | PLOT SCALE = 100.0000 ' / IN. | CHECKED - CH | REVISED - ----- |
| | PLOT DATE = 9/24/2013 | DATE - 09/23/2013 | REVISED - ----- |

**STATE OF ILLINOIS**
**DEPARTMENT OF TRANSPORTATION**

**TEMPORARY TRAFFIC CONTROL - STAGE 2**

SCALE: 1"=50' | SHEET NO. 34 OF 37 SHEETS | STA. 1602+00 TO STA. 1630+00

| F.A.I. RTE. | SECTION | COUNTY | TOTAL SHEETS | SHEET NO. |
|---|---|---|---|---|
| 255 | 60-(8,9)RS-1 | MADISON | 206 | 77 |

CONTRACT NO. 76F10

ILLINOIS | FED. AID PROJECT

PLOT DRIVER = M:\Admin\Reference Data\CAD Support\Workspace\Standards\plotdrv\printer-half.plt
PEN TABLE = M:\Admin\Reference Data\CAD Support\Workspace\Standards\tables\Pen\plotordr-txt-sub.tbl